

Ceylon Petroleum Corporation

MODIFICATION OF LANKA FILLING STATIONS



CONTENT



1. Current Condition

2. Survey Plan

3. Proposed Plan

Locations

1. Batticaloa

2. Mathugama

3. Kandy

4. Maradana

5. Mallakam

6. Yatiyanthota

7. Galle

Batticaloa

CURRENT CONDITION →



CURRENT CONDITION ➞



Batticaloa

SURVEY PLAN

K. RETNARAJAH, J.P., F.S.I. (Sri Lanka)
Licensed Surveyor & Leveller
Valuer & Court Commissioner
Jayanthipuram
Batticaloa.

Lanka Filling Station Batticaloa
Dealer - M/S P.T. Arasan & Son


P.T. Arasan & Son

Plan No. M.N. 651

Case No. _____

Batticaloa

267

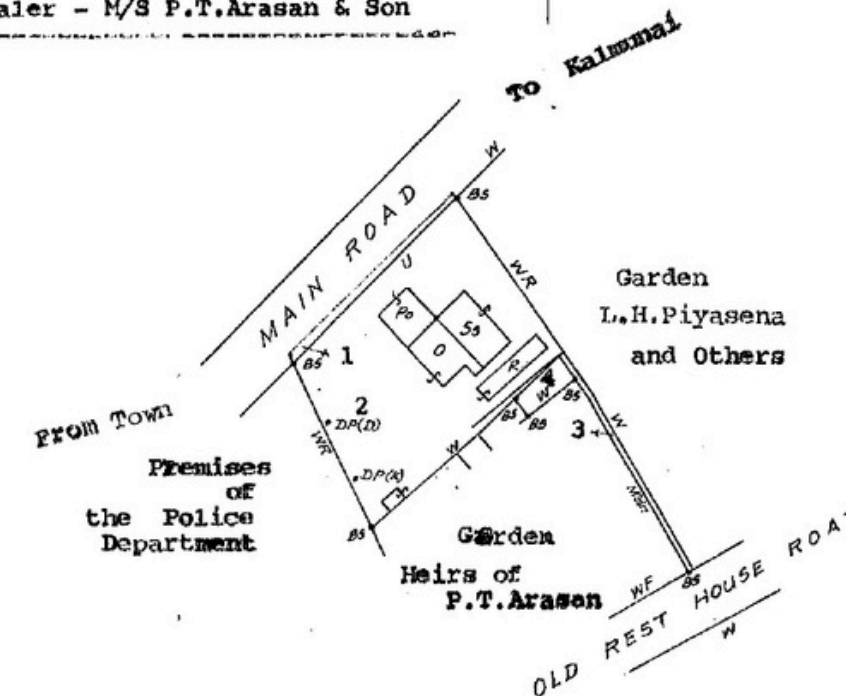

Reference

Po Porch with dispensing
Pumps
Ss Service Station
O Office
R Wash Ramp
DP(D) Dispensing Pump -
Diesel
DP(K) - do - Kerosene
BM Boundary Mch on Tar -
Road

REFERENCE

L Landmark
LF Live Fence
WF Wire Fence
WLF Wire & Live Fence
DF Dry Fence
WR Wall and Rail-
ings
U Undefined
G Garden
P Paddy
W Wall

P Permanent building

Ty Temporary building

F Foundation

Bs Boundary stone

Mdn Masonry drain

SCALE OF One Chain to an Inch / 1 : 792

PLAN

Of Four Allotments of Land
situated at Koddaimunai Village in
Batticaloa, in ward No. 6 within the
Municipal Council Limits of Batticaloa
in Mannarai Pattu North

IN THE DISTRICT OF BATTICALOA / EASTERN PROVINCE


		Hectare	A.	R.	P.
Containing in Extent					
Lot 1	---	0.0040	0	0	1.60
2	-	0.0756	0	0	29.90
3	-	0.0032	0	0	1.25
Bounded as described above					
Boundaries surveyed pointed out by K. Manikarajah		0.0626	0	0	32.75
Engineer, C.P.C. 4		0.0026	0	0	1.00
Boundaries defined pointed out to Batticaloa		0.0854	0	0	33.75

Surveyed by me on 29.05.94

Demarked by me on - do -

K. RETNARAJAH, J.P., F.S.I.
Licensed Surveyor & Leveller
Valuer & Court Commissioner
Batticaloa.

Batticaloa 10.02.95

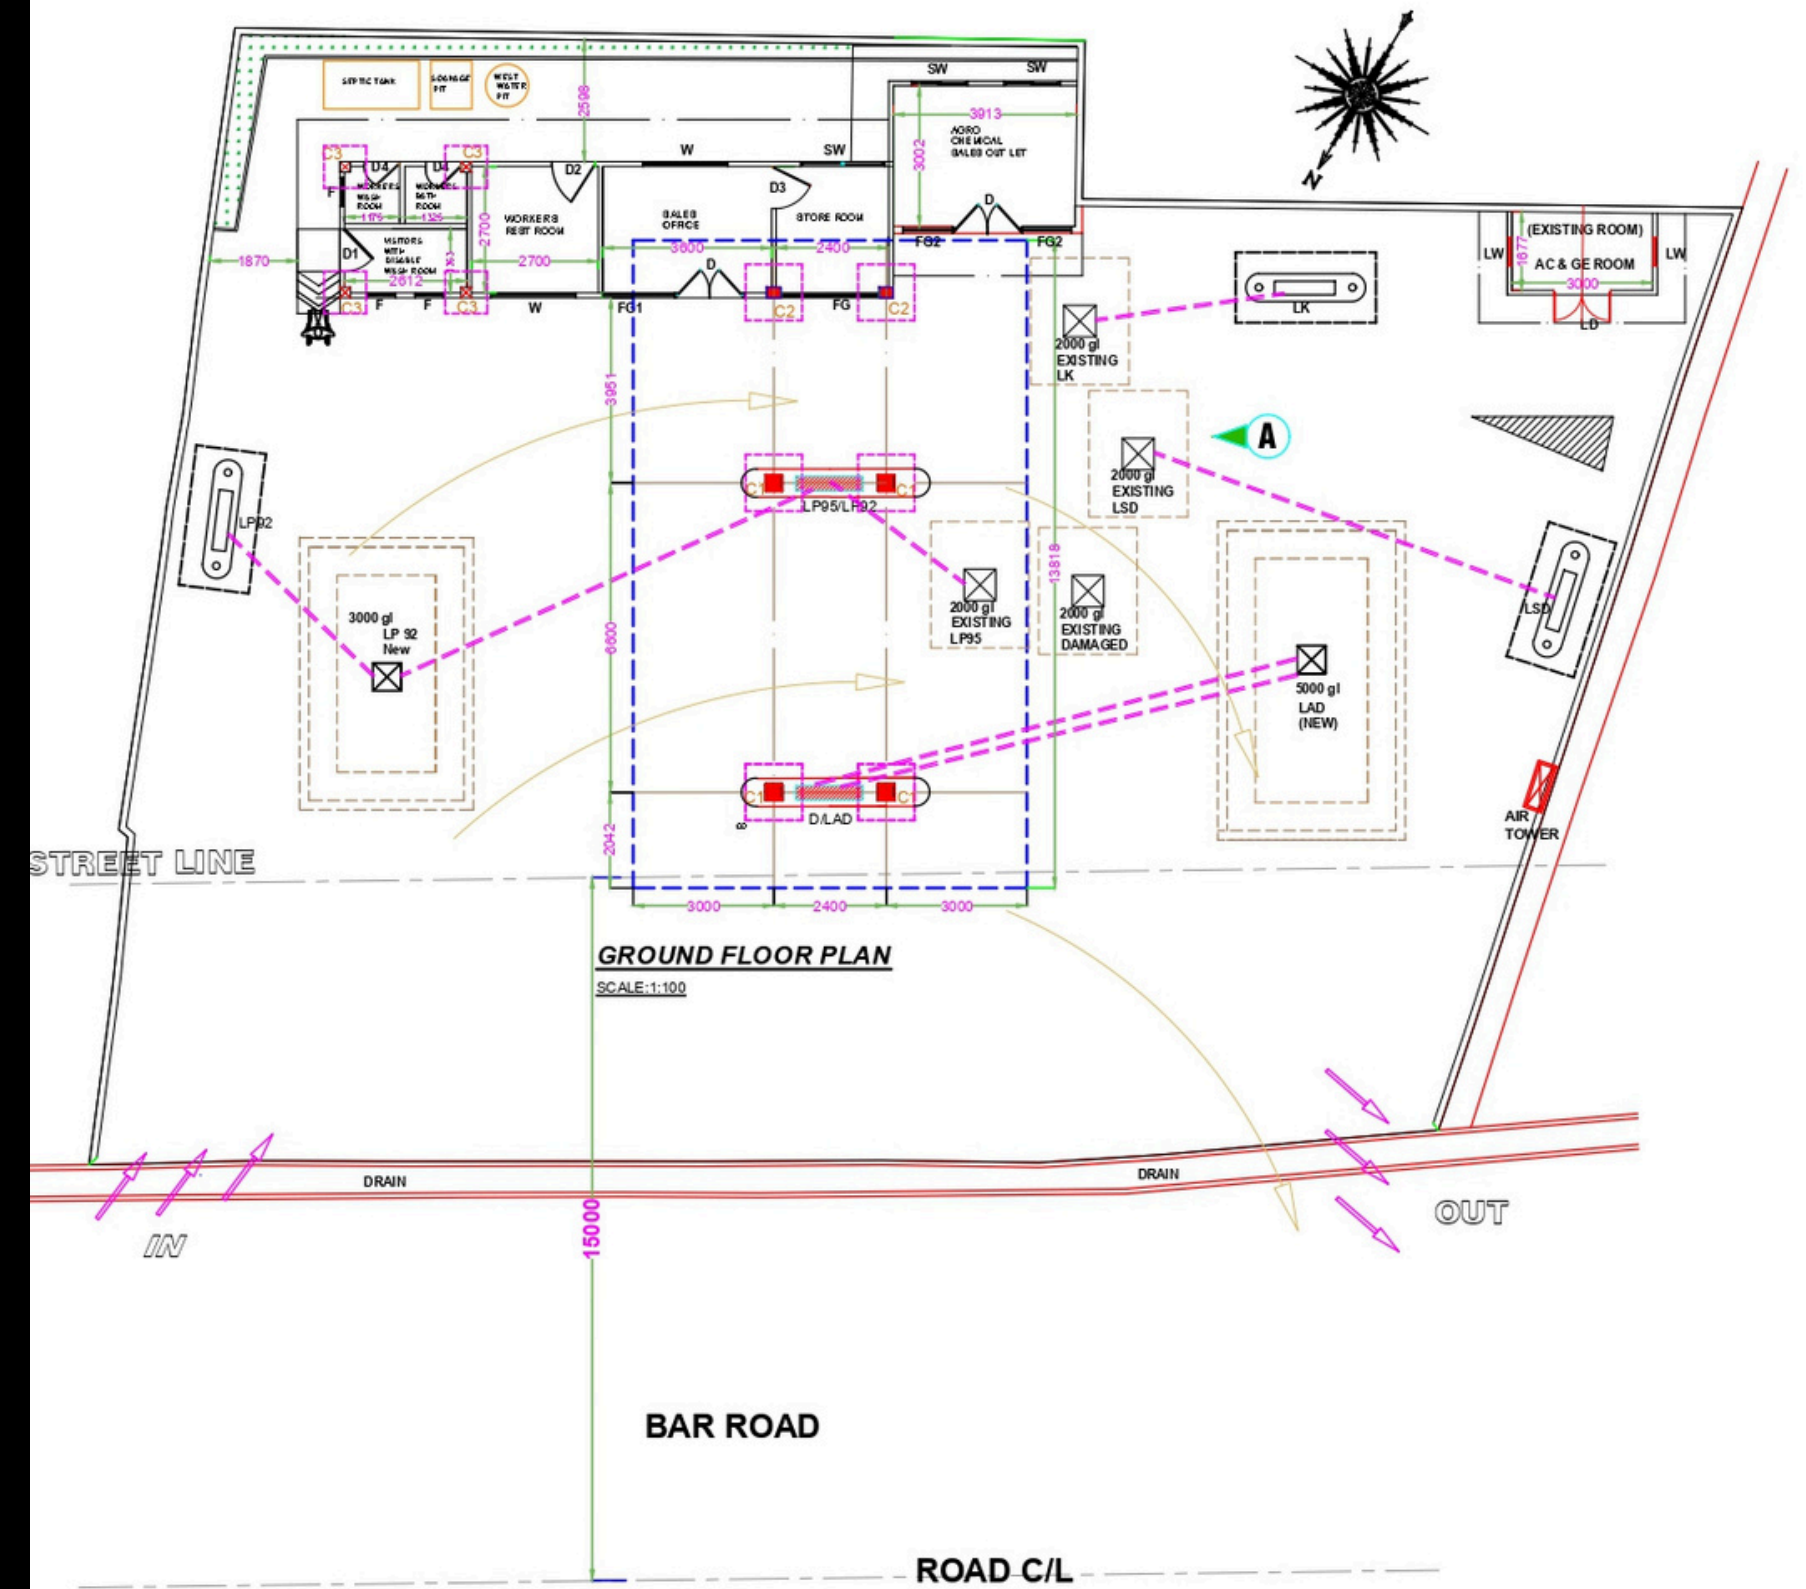

Mathugama

CURRENT CONDITION ➔



CURRENT CONDITION ➔



Mathugama

SURVEY PLAN



mp/21/2/10/2022 L.P.S. Mathugama

L.A.D.G.CHANDRASIRI, M.S.I. (Sri Lanka)
B.Sc. (Surveying Sciences) Surveying & Geodesy (Sp.)
Registered Licensed Surveyor & Leveller
No. 47/1, Haggalla, Ellakkala
Mob: 077-2128080, 071-1529500

PLAN NO: 279
(Page 1 of 2)
True Copy

Reference
BW : Boundary Wall
Cul : Culvert
DP1,2 : Diesel Pump1,2
DT1,2 : Diesel Tank1,2
GH : Gully
KP1 : Kerosin Tank1
KT1 : Kerosin Pump1
MDn : Drain, Masonry
MH : Manhole
P : Permanent Building
PP1,2 : Petrol Pump1,2
PT 1 : Petrol Tank 1

Approx. position of 20ft wide Building Line in Koswattagoda Road
Premises claimed by J. Vithana
Land claimed by R. Pasquel
Approx. position of 50ft wide Building Line in Main Road
Premises claimed by K. Sendanayaka
Koswattagoda Road
Main Road
From Nagoda
To Agalawatta
Cul No. 17/7
Scale :- 1 : 500
Note: 1. See overleaf for 1:1000 Plan Inset

of an allotment of Land marked Lot 1 being a resurvey & amalgamation of present existing boundaries of Lot 12A & 12B depicted in Plan No. 1970 dated 19-07-1999 made by N. Kularathna Licensed Surveyor of the Land called "Delgahakurunduwatta-Pitakattiya", bearing Assmt. No. 84, Kalutara Road Situated at Matugama within the Pradeshiya Sabha Limits of Matugama in Iddagoda Pattu of Pasdun Korale West

KALUTARA DISTRICT
WESTERN PROVINCE

Bounded as Follows:-

Lot No.	Extent			B O U N D S			
	Hectares	A.	R. P.	North	East	South	West
1	0.0498	0	0 19.71	Premises claimed by J. Vithana	Koswattagoda Road	Main Road	Premises claimed by K. Sendanayaka & Land claimed by R. Pasquel
Total	0.0498	0	0 19.71	(Extent after resurvey & recomputation)			

Containing in Total Extent : 0.0498 Hectares = 0 Acre 0 Rood 19.71 Perches (Extent after resurvey & recomputation)
veyed on the request of M.D. Ranil (593650740V)
Surveyed on 10th January 2016


For Local Authority use only

"True Copy"
L.A.D.G. Chandrasiri


THE SURVEYORS' INSTITUTE OF SRI LANKA
Syr. L. A. D. G. CHANDRASIRI
MEMBER
MEMBERSHIP No. 1860
Registered Licensed Surveyor

sgd. L.A.D.G. Chandrasiri
Registered Licensed Surveyor & Leveller
(Land Survey Council Registered No 20121939)
10th May 2016

SISL Membership No. 1860

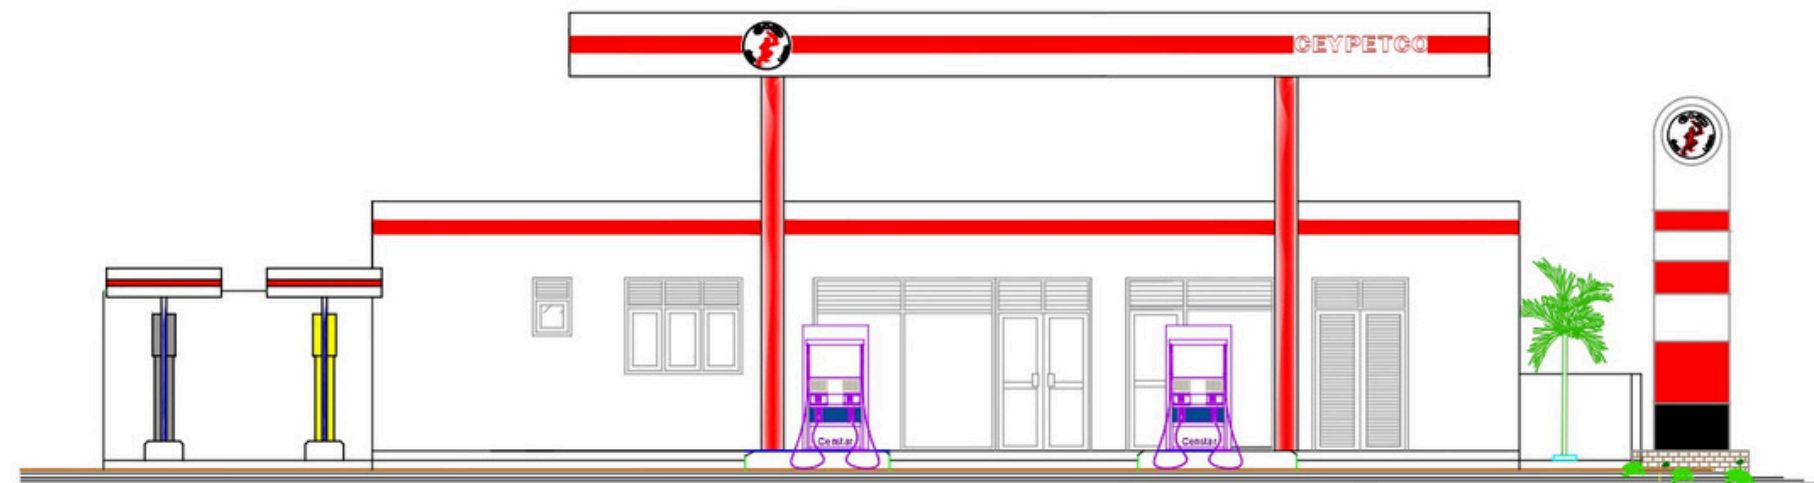

FRONT ELEVATION

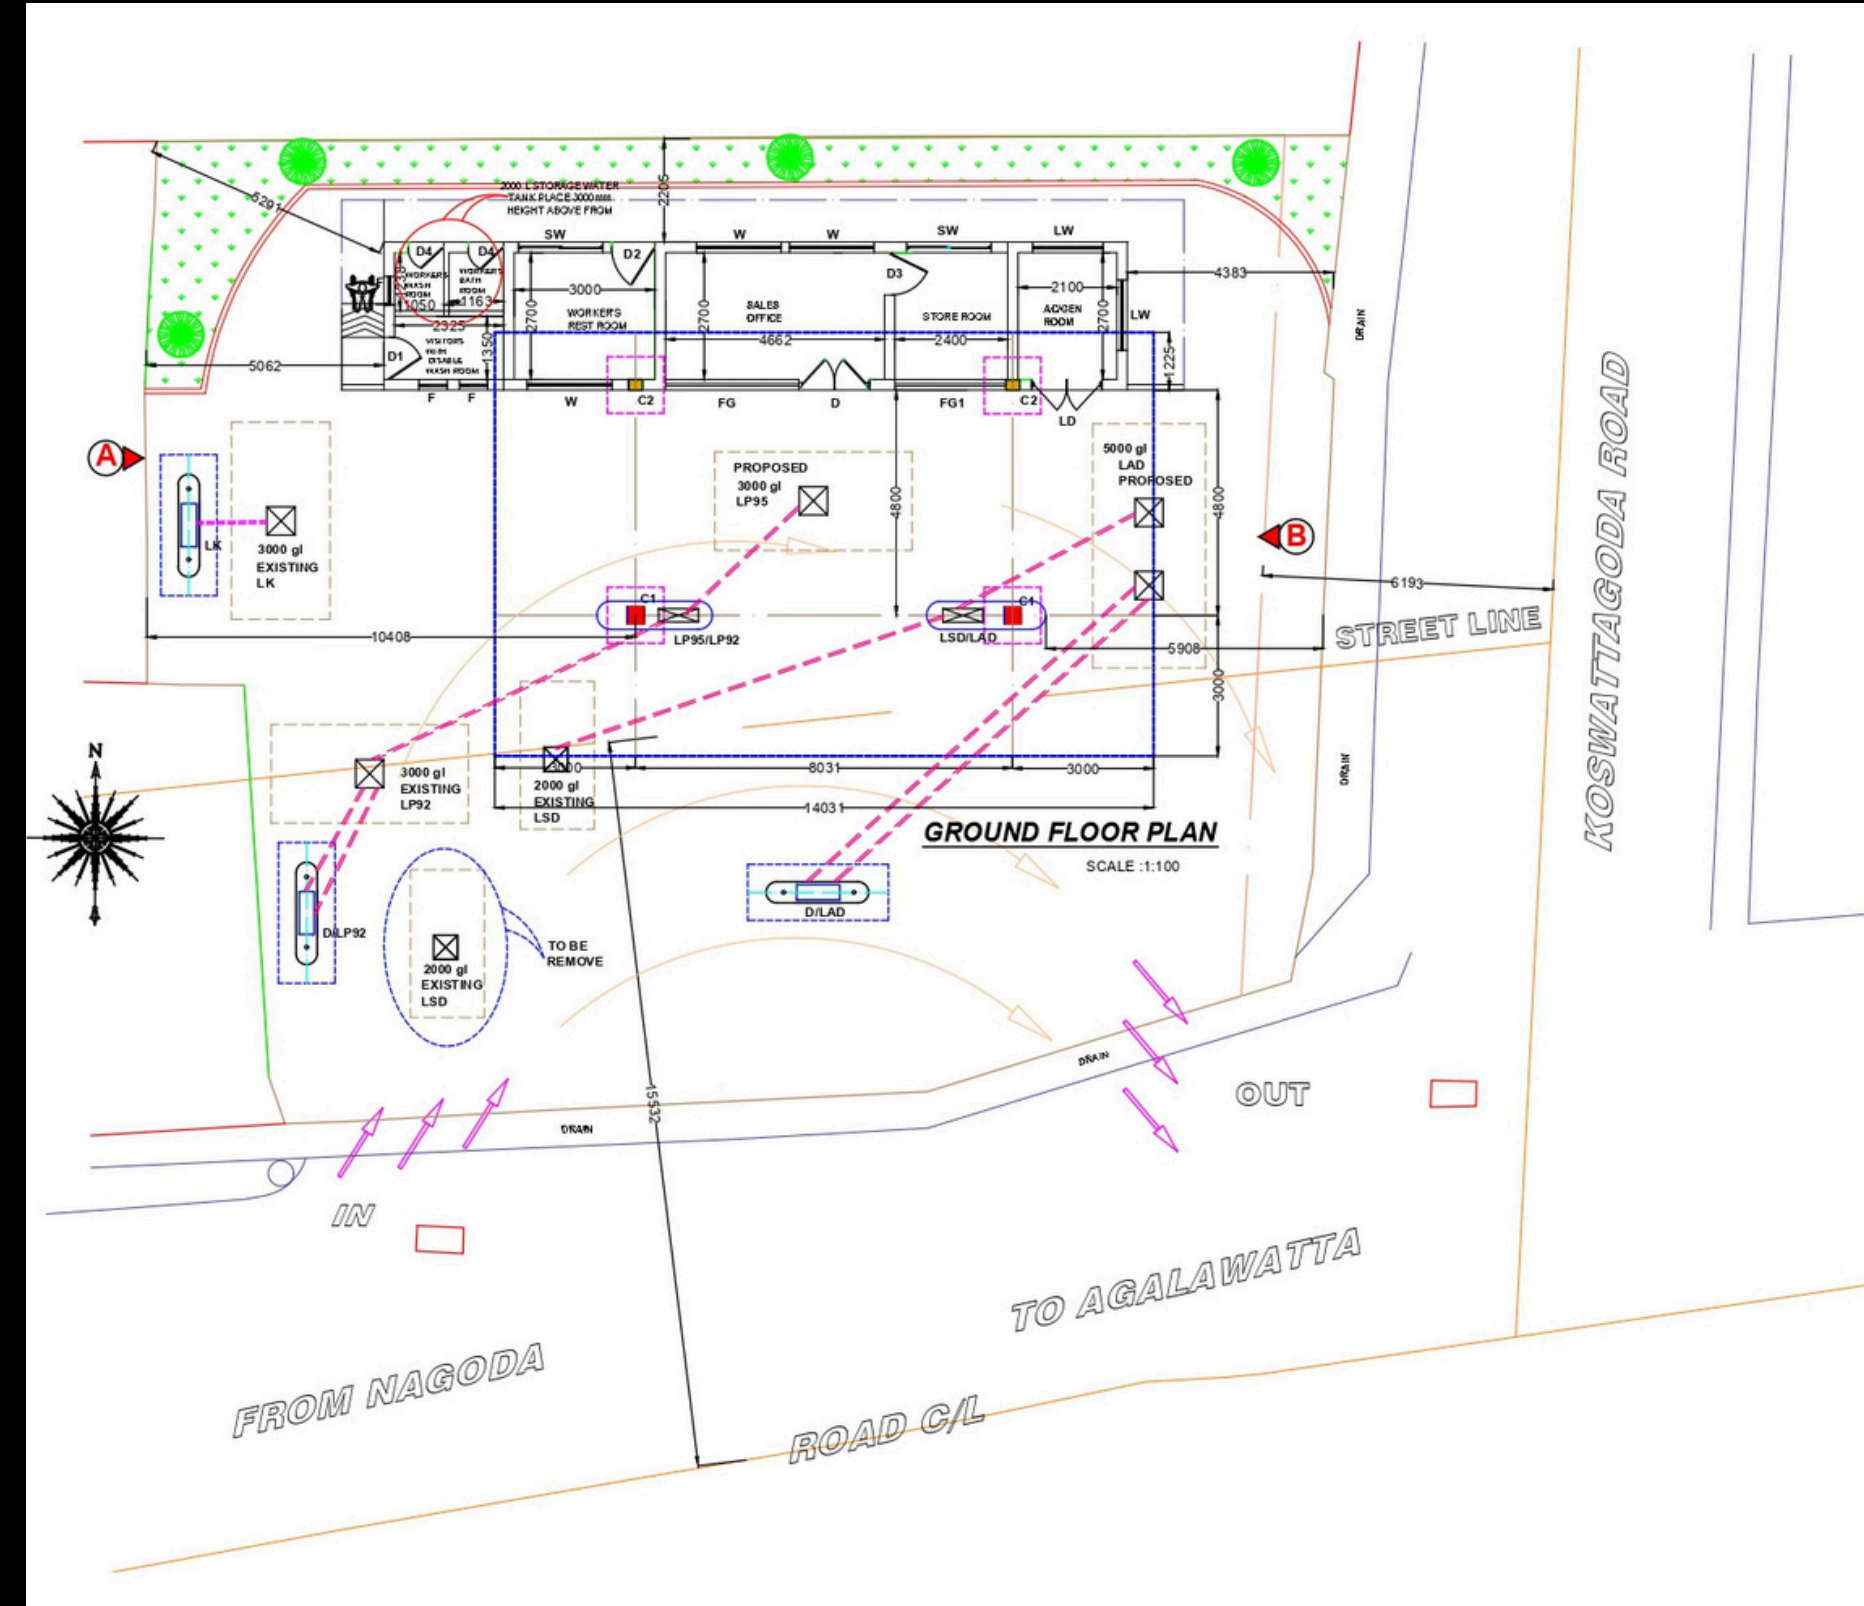

Kandy

CURRENT CONDITION ➔




CURRENT CONDITION ➔



Kandy

SURVEY PLAN

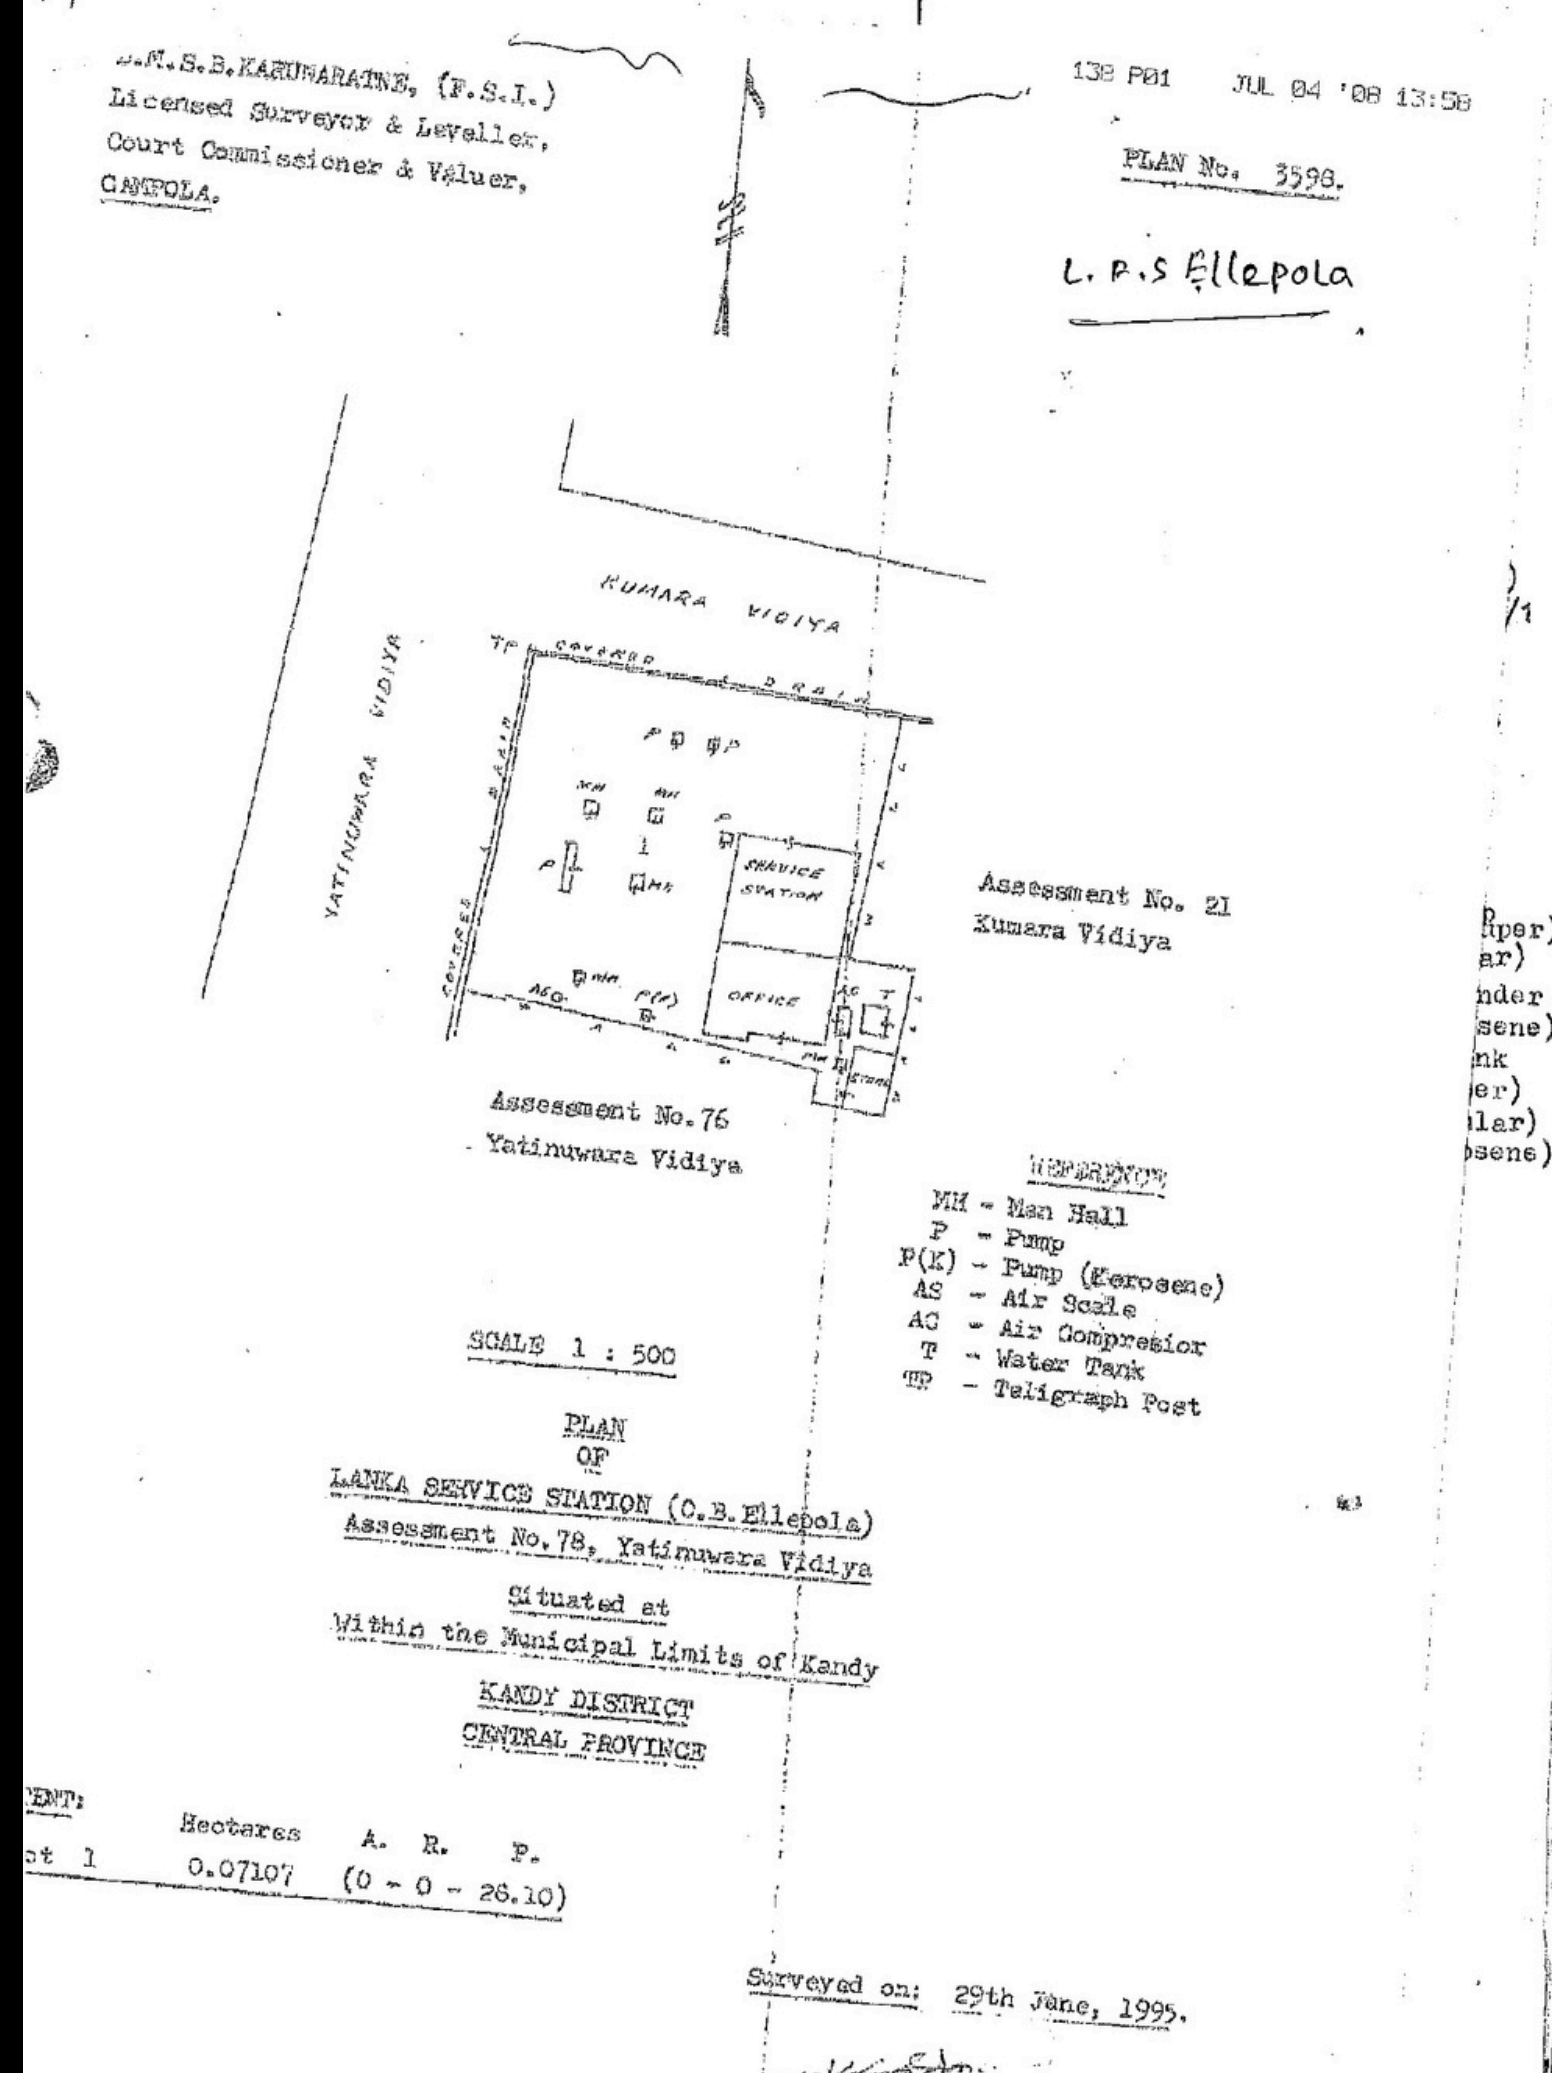



Maradana


CURRENT CONDITION ➔





CURRENT CONDITION ➔



SURVEY PLAN

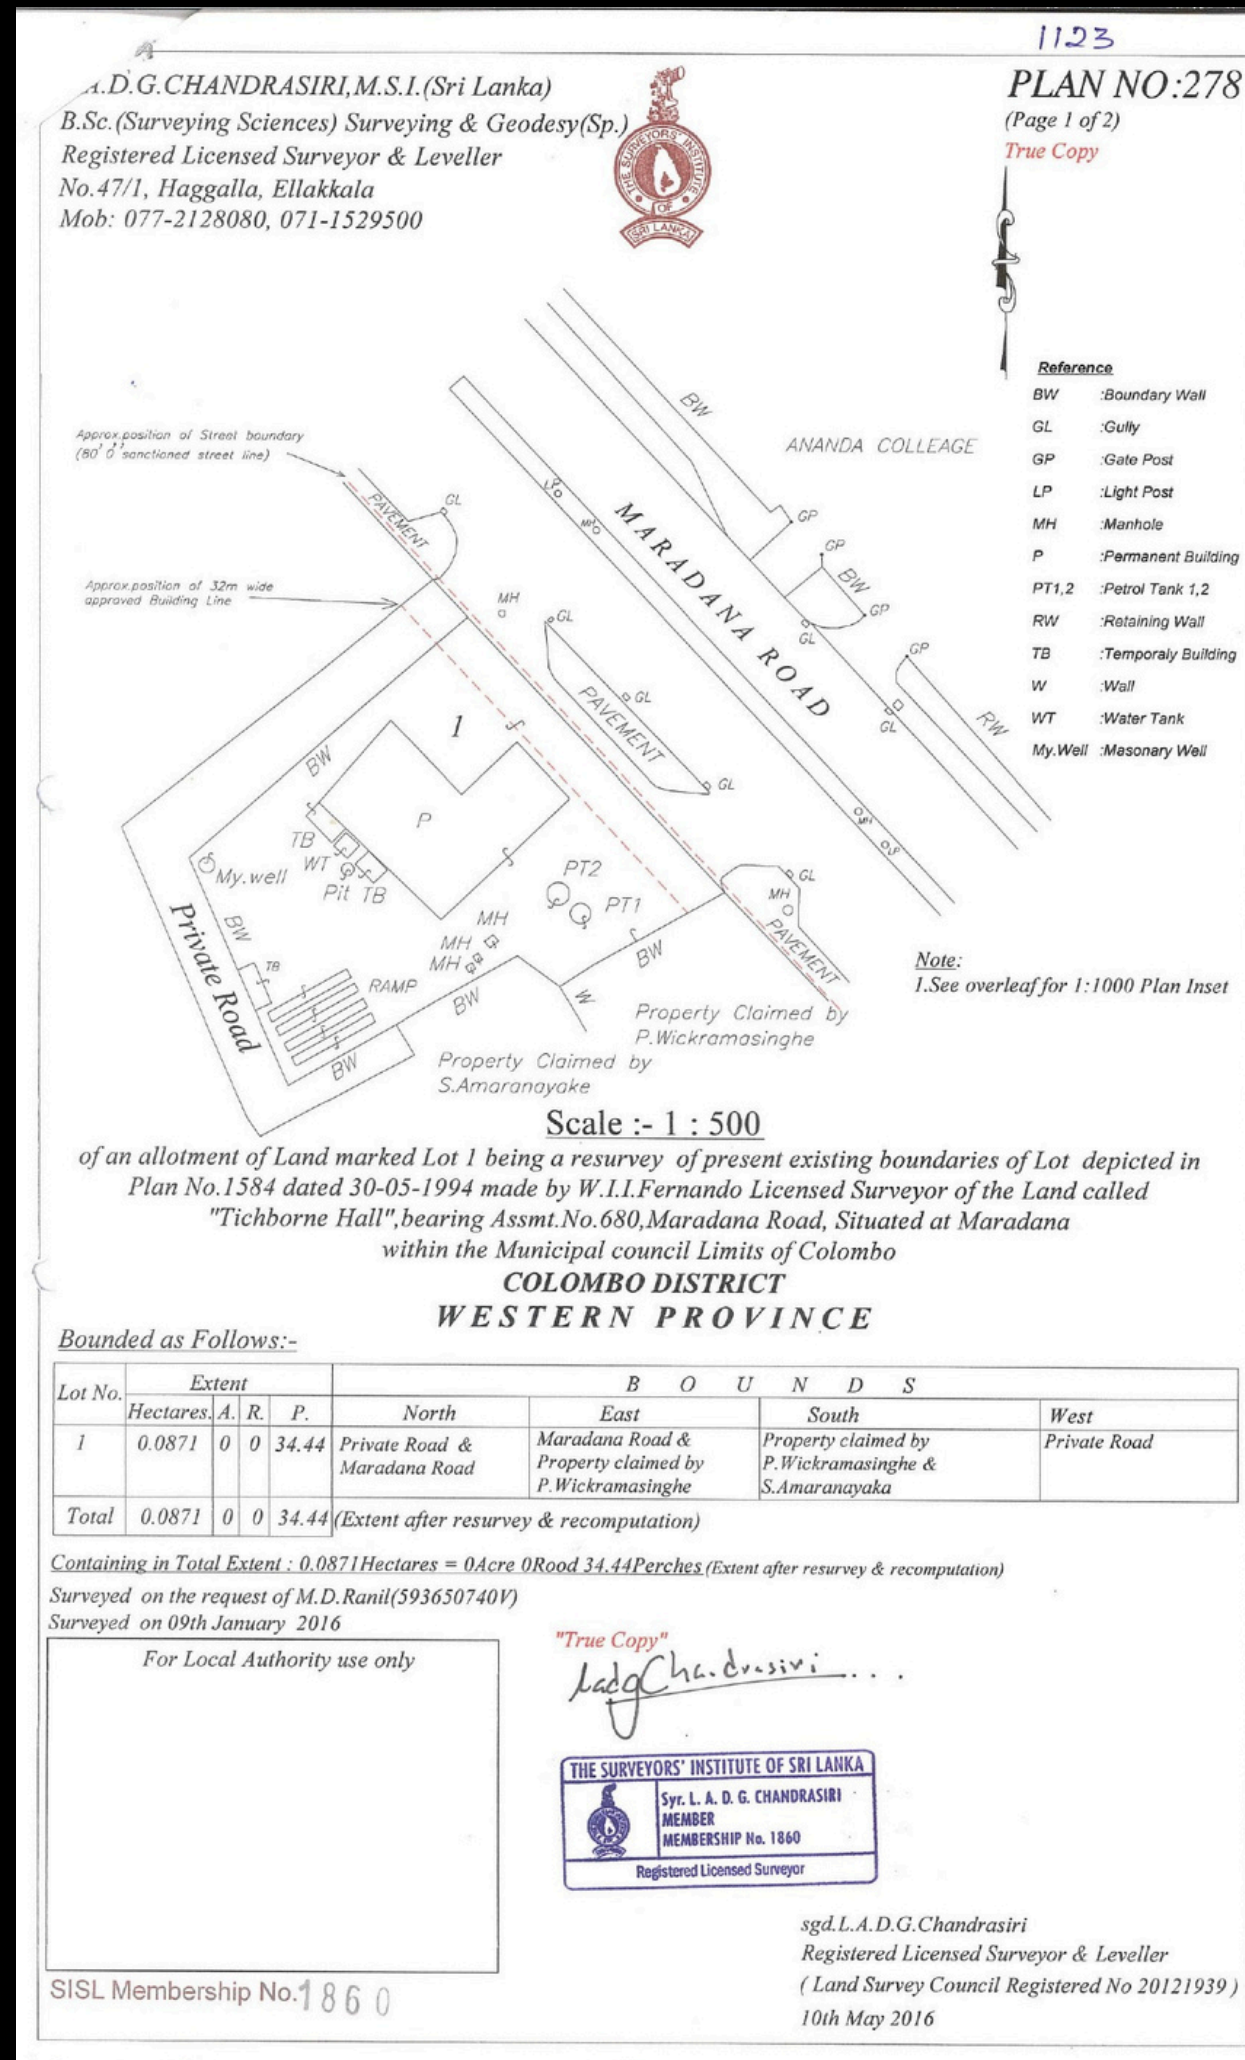

PROPOSED PLAN ➔

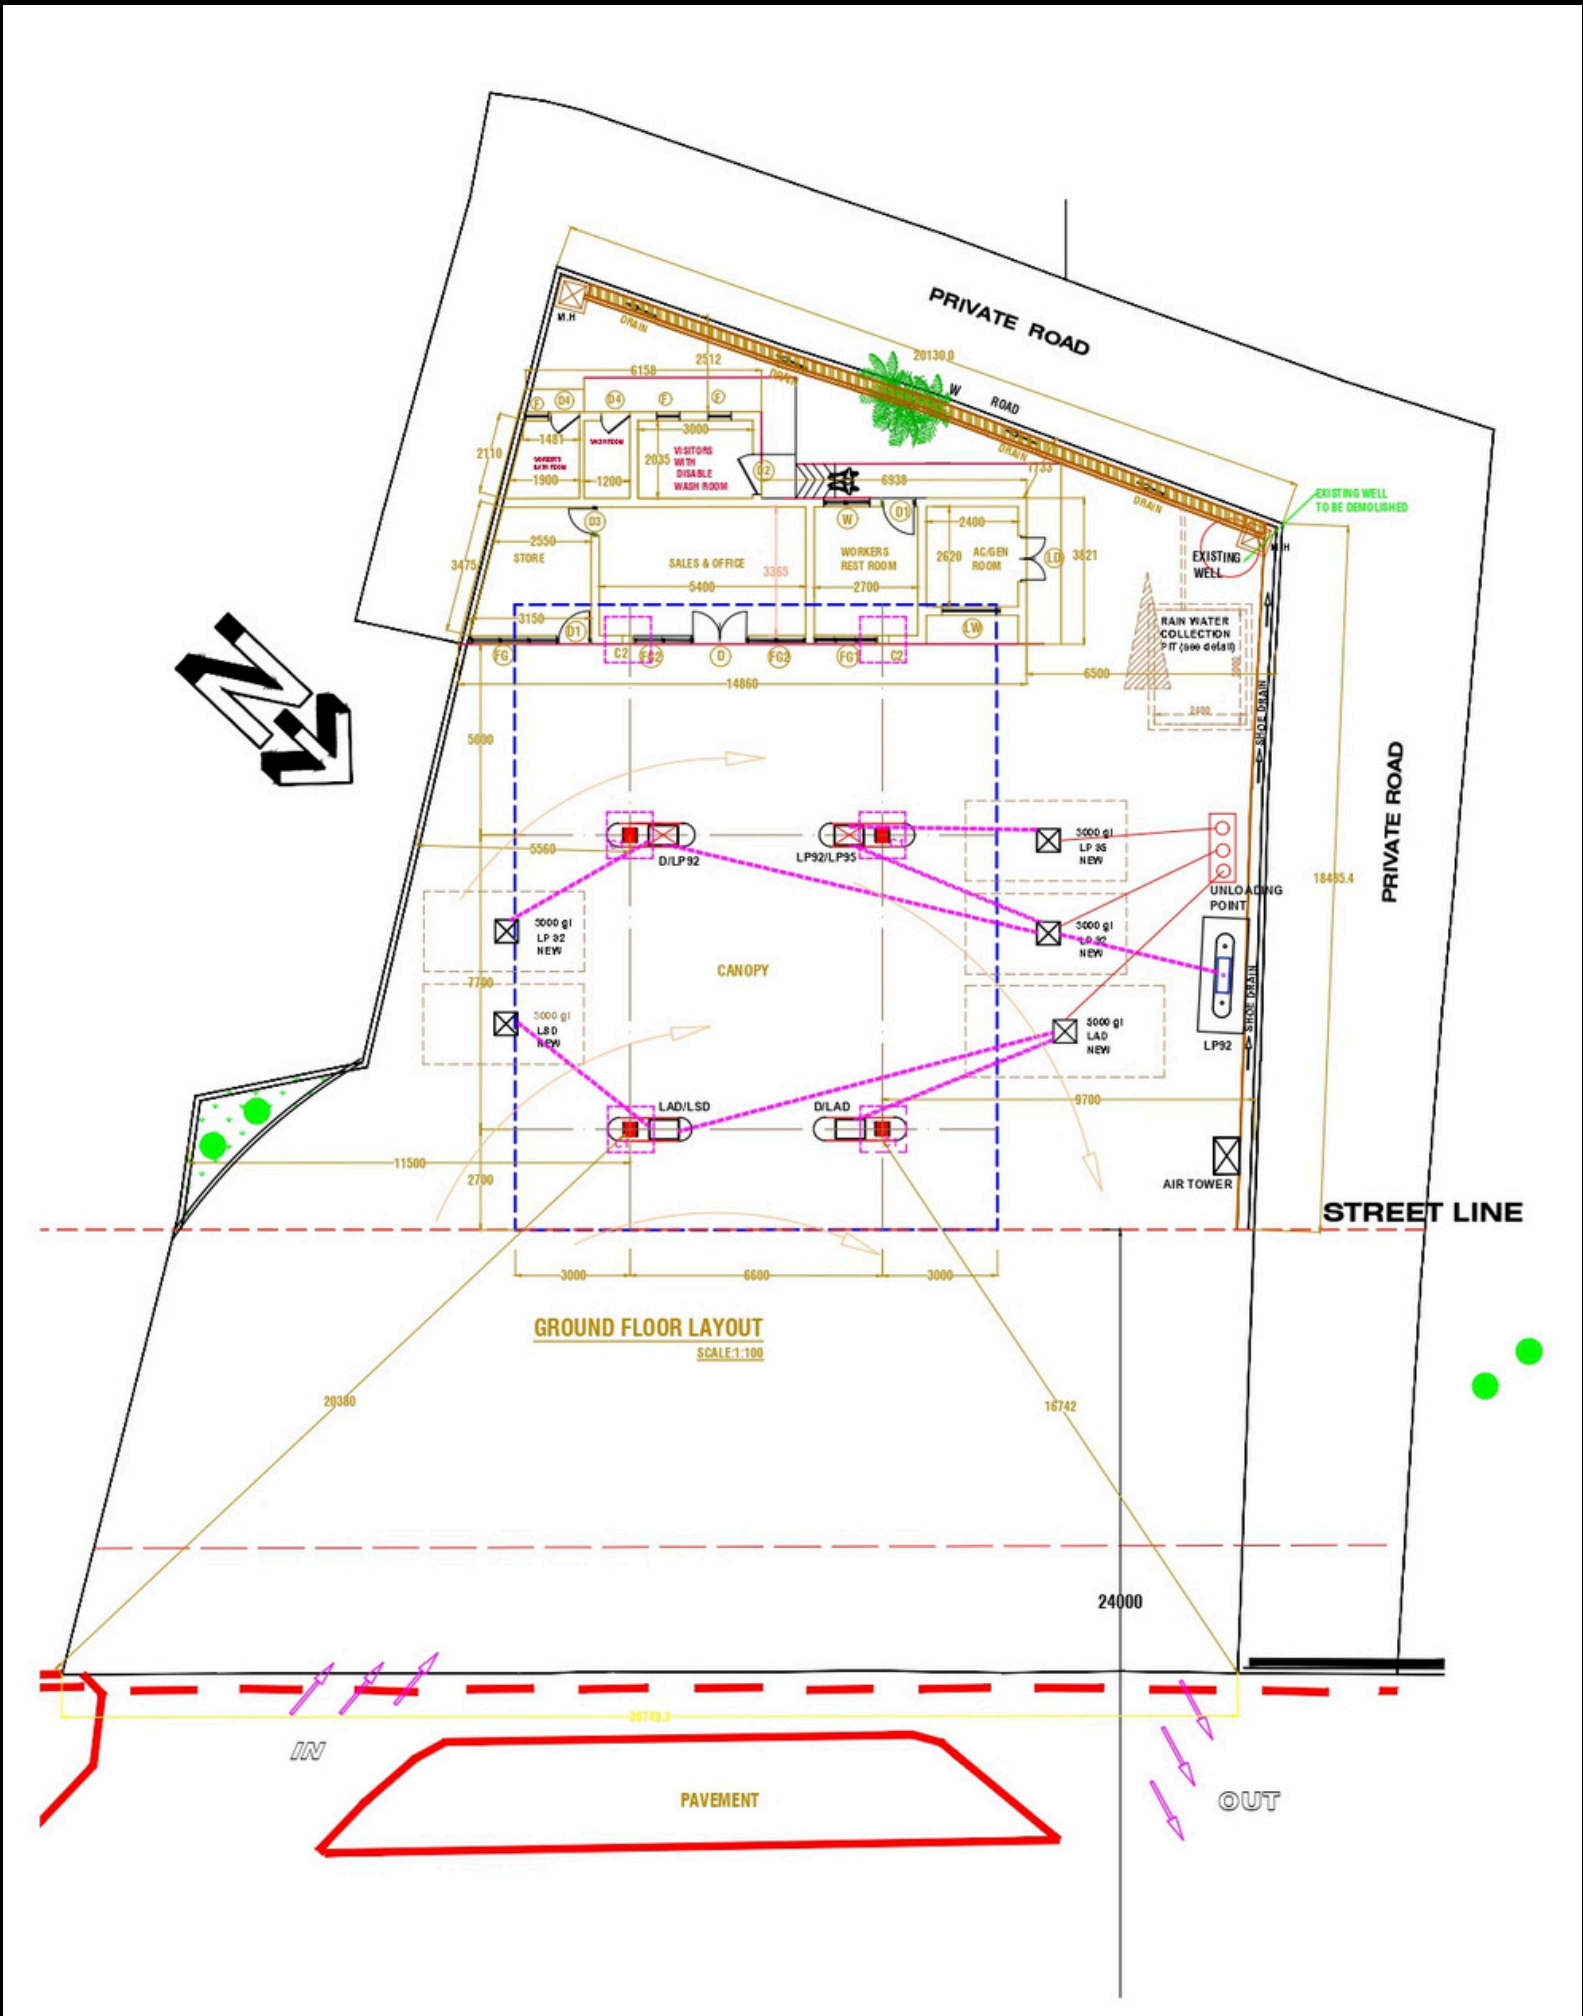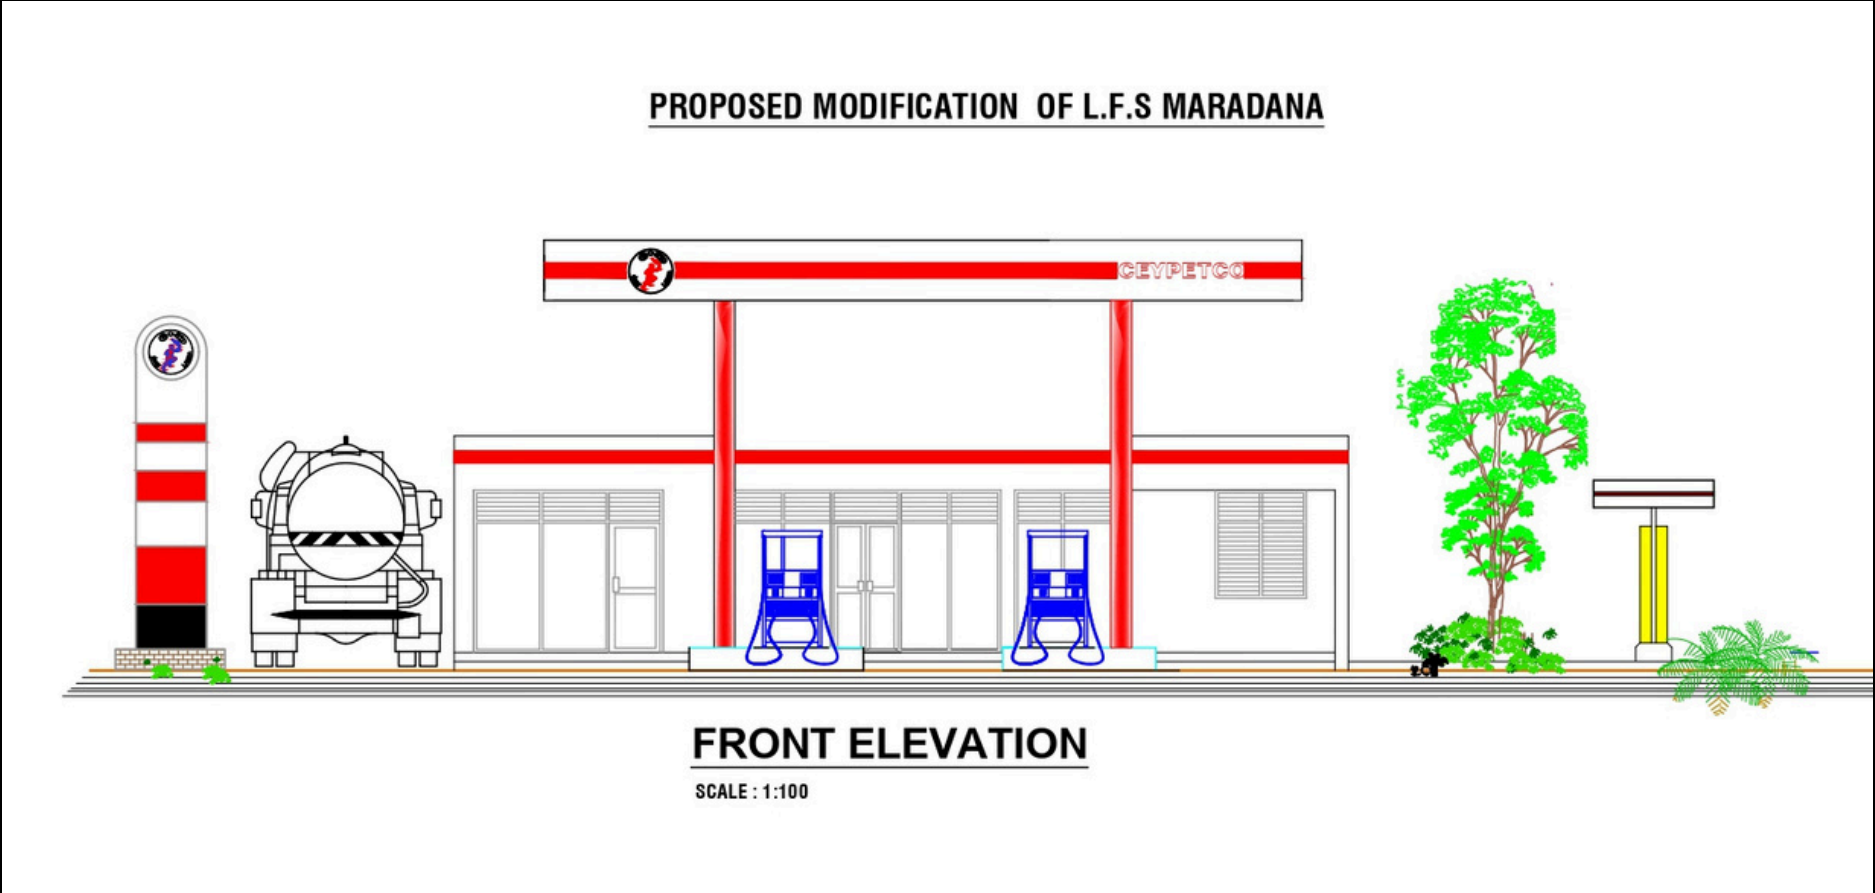

Mallakam

CURRENT CONDITION ➔



CURRENT CONDITION ➔



Mallakam


SURVEY PLAN



M.Selvarajah
Registered Licensed surveyor & Leveller
Registration No: 19781113

L. P. S. Mallakam

Plan No: 1645

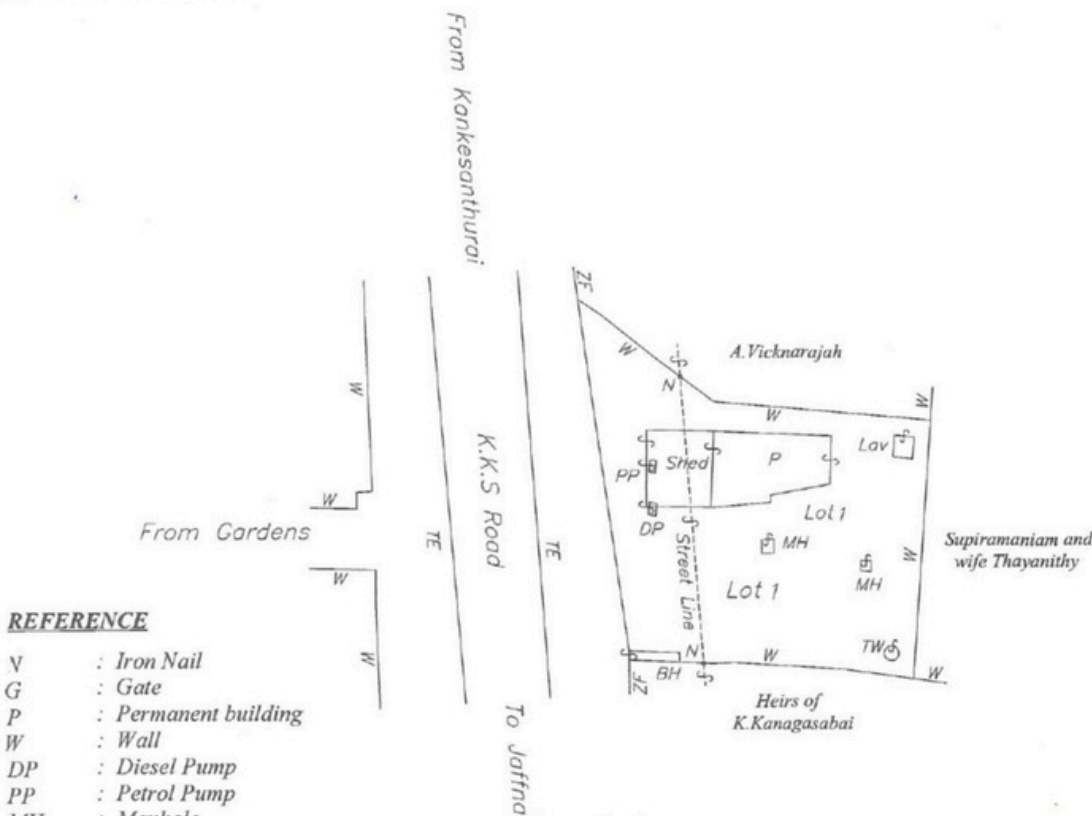

Scale : 1:500

PLAN

of One (1) Lot of Land called "Thanankiddi"
Situated at

Grama Niladhari Division No : Mallakam Centre (J/213)

Bearing Asstment no : 15, K.K.S Road in Ward no : 12

Within the Limits of Valikamam North Pradeshiya Sabha

Village : Mallakam

District : Jaffna

D.S.Division : Valikamam North

Province : Northern

Bounded as above and Containing in Extent



Lot No.	Sq.Metres	Lachchams	Kulies	Perches	Remarks
Lot 1	501.04	1 Lm	17.07 Kls	19.81	Land vested to Ceylon Petroleum Corporation as per amended act no: 5 of 1963 Gazetted on 1974.08.26.
Total	501.04	1 Lm	17.07 Kls	19.81	

Extent in Words : Nineteen decimal Eight One Perches only
[or] One Lachchams and Seventeen decimal Zero Seven Kulies only

M.Selvarajah,
No 18, Udayar Lane,
Kokuvil East,
Jaffna.

Surveyed on : 2019.04.18
Date : 2019.04.18

M. Selvarajah
M.Selvarajah
Regd. Licensed Surveyor
& Leveller
Regd. No. 19781113

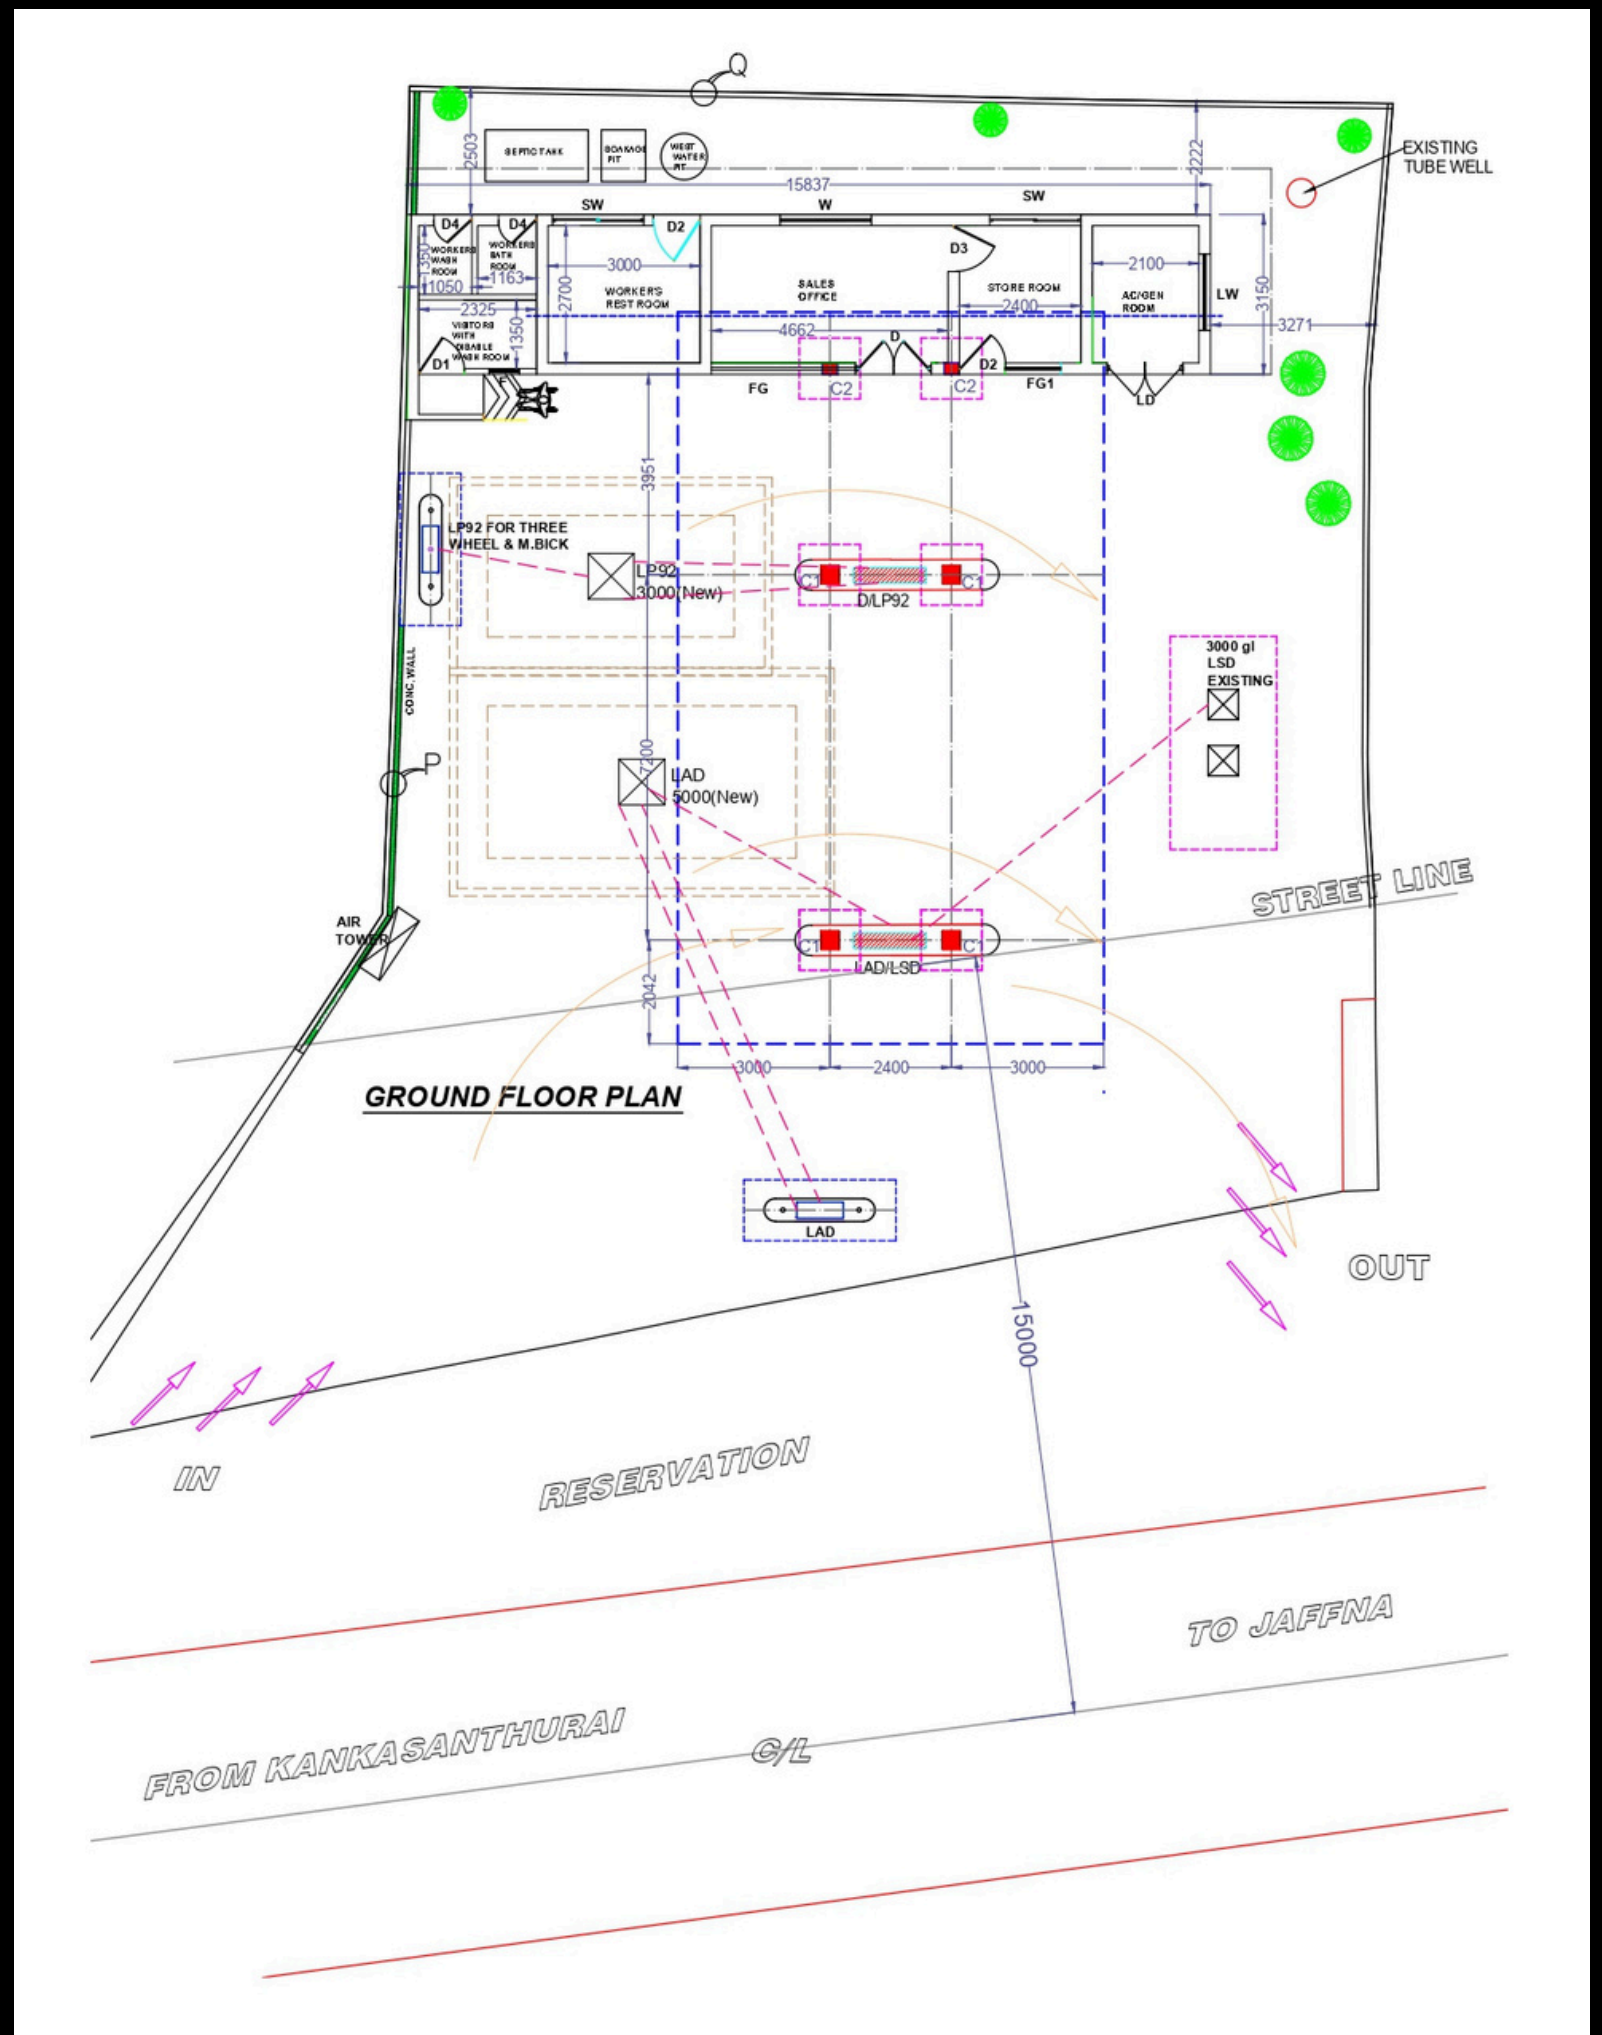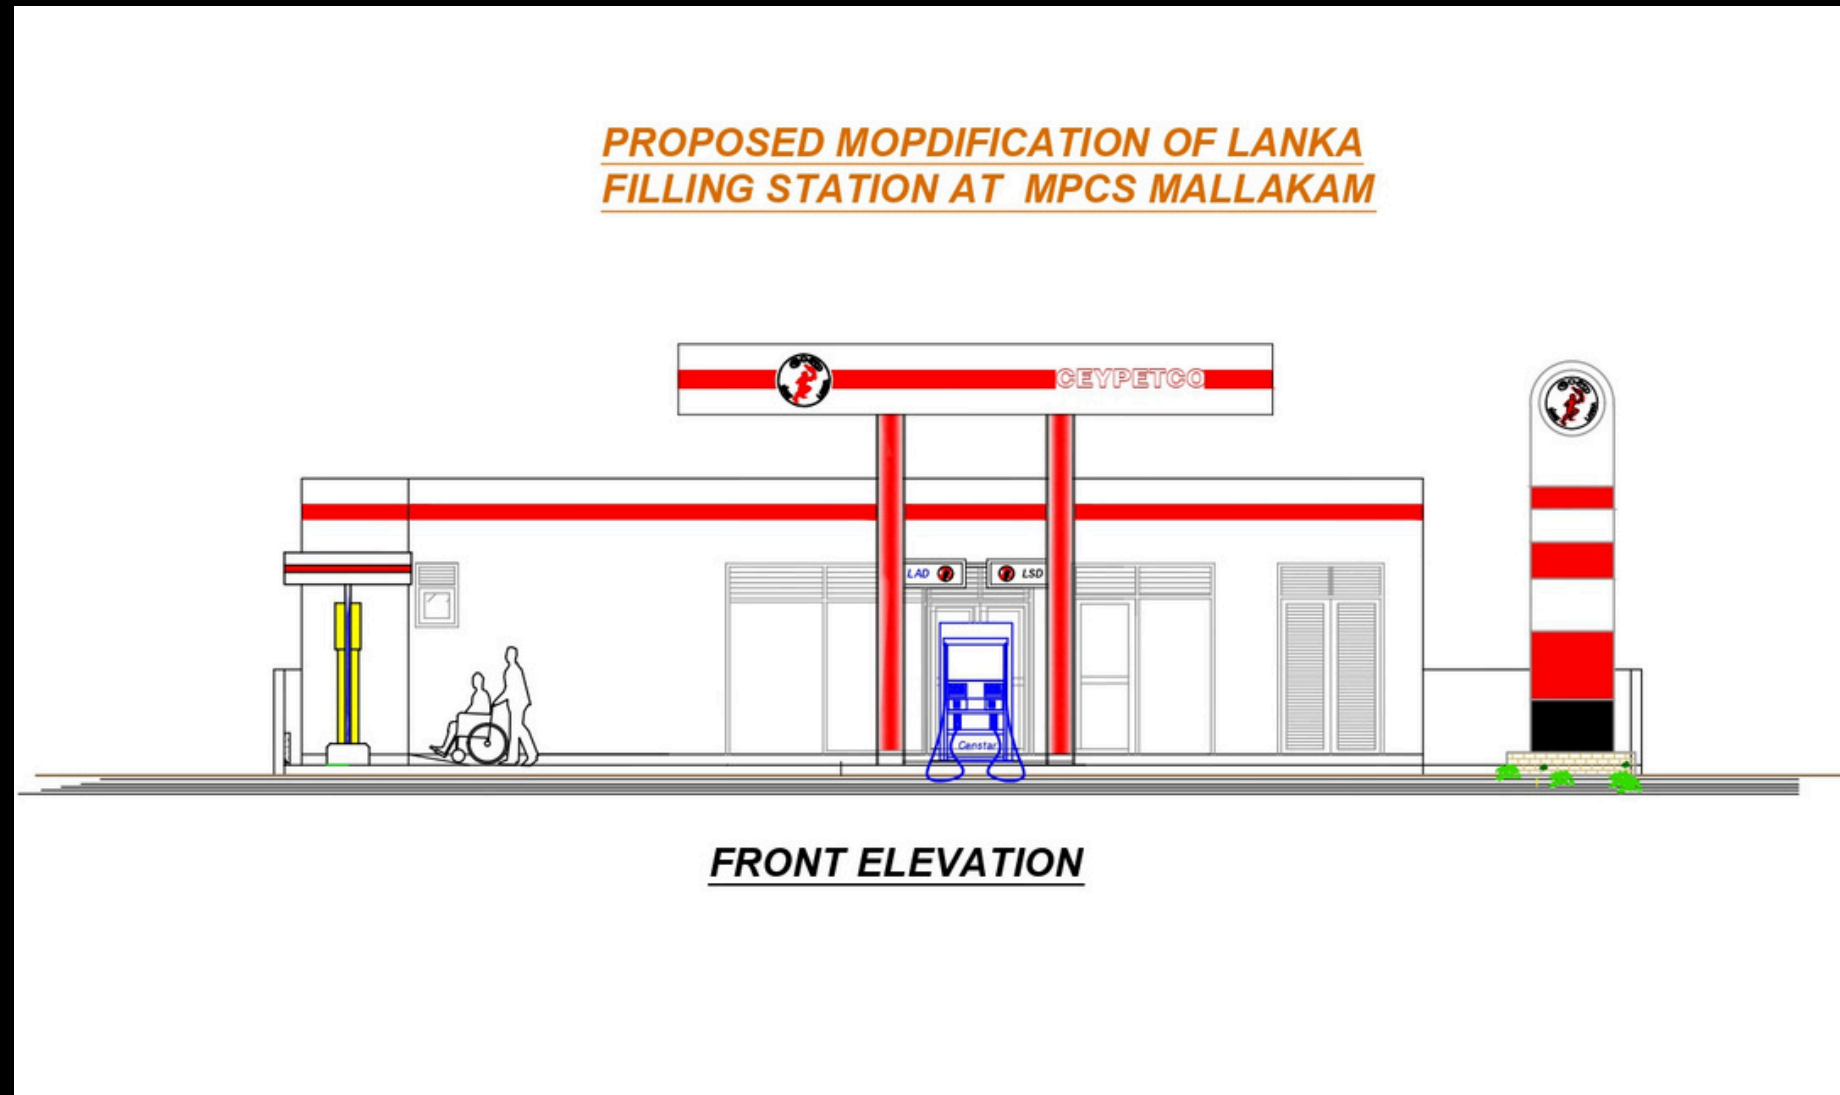

Yatiyanthota

CURRENT **CONDITION** ➞



CURRENT CONDITION ➡



Yatiyanthota

SURVEY PLAN




K.A.Perera F.S.I., CSSI
JP (Whole Island)
Registered Licensed Surveyor
and Court Commissioner
Registration No. 19760018
No. 10, School Avenue,
Kalubowila, Dehiwala.
Tel. 2726846

Plan No. 1120

REFERENCE

W Wall
WF Wire Fence
MDn Masonry Drain
P Permanent build
WT Water Tank
MHD Man Hole Diesel Tank
MHP Man Hole Petrol Tank
MHK Man Hole Kerosine Tank
PP Petrol Pump
DP Diesel Pump
KP Kerosine Pump
AP Air Pump
GR Generator Room
SB Sign Board
TP Telephone Post
CP Concrete Post R.D.A.

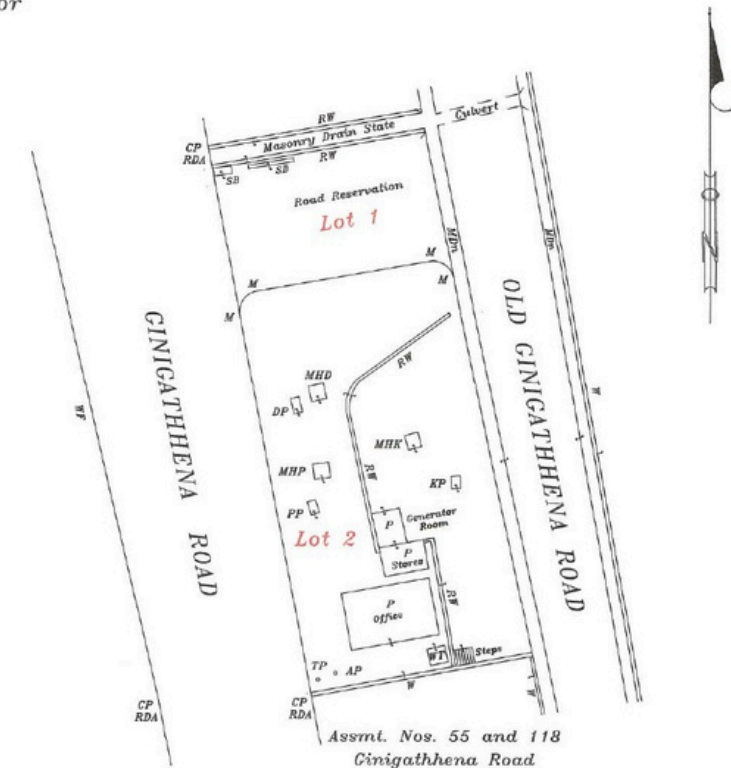

Scale 1 : 500

Plan

of two allotments of land marked Lots 1 and 2 together with the buildings, under ground fuel storage tanks and other utilities standing thereon, called Nekathihenawatta presently bearing Assmt. No. 53 Cinigathena Road being a resurvey of Lot 1 depicted in Plan No. 2007 dated 15th February 2003 made by A.C.P.Cunasena, Licensed Surveyor, situated at Yatiyantola in G.S.Division No. 106 Yatiyantota within the Limits of Yatiyantota Pradeshiya Sabha in Megodapotha Pattuwa of Lower Bulathgama, Kitulgala Palatha

Kegalla District Sabaragamuwa Province

Bounded as follows :

Lot No.	North	East	South	West	EXTENT			
					Hectares	A.	R.	P.
1	Masonry Drain State	Old Cinigathena Road	Lot 2 hereof	Cinigathena Road	0.01899	0	0	07.50
2	Lot 1 hereof	Old Cinigathena Road	Assmt. Nos. 55 and 118 Cinigathena Road	Cinigathena Road	0.06051	0	0	23.93
				Total	0.07950	0	0	31.43

Containing in Extent 0.07950 Hectares or 0 Acres 0 Roods 31.43 Perches

NOTE :

Lot 1 is part of Lot 1 in said Plan No. 2007, encroachment by Yatiyantota Pradeshiya Sabha and used as road reservation.


Surveyed on 08th September 2018

TRUE COPY :

K.A.Perera.
Registered Licensed Surveyor
10th September 2018

Sgd. K.A.Perera.
Registered Licensed Surveyor
10th September 2018

PROPOSED PLAN

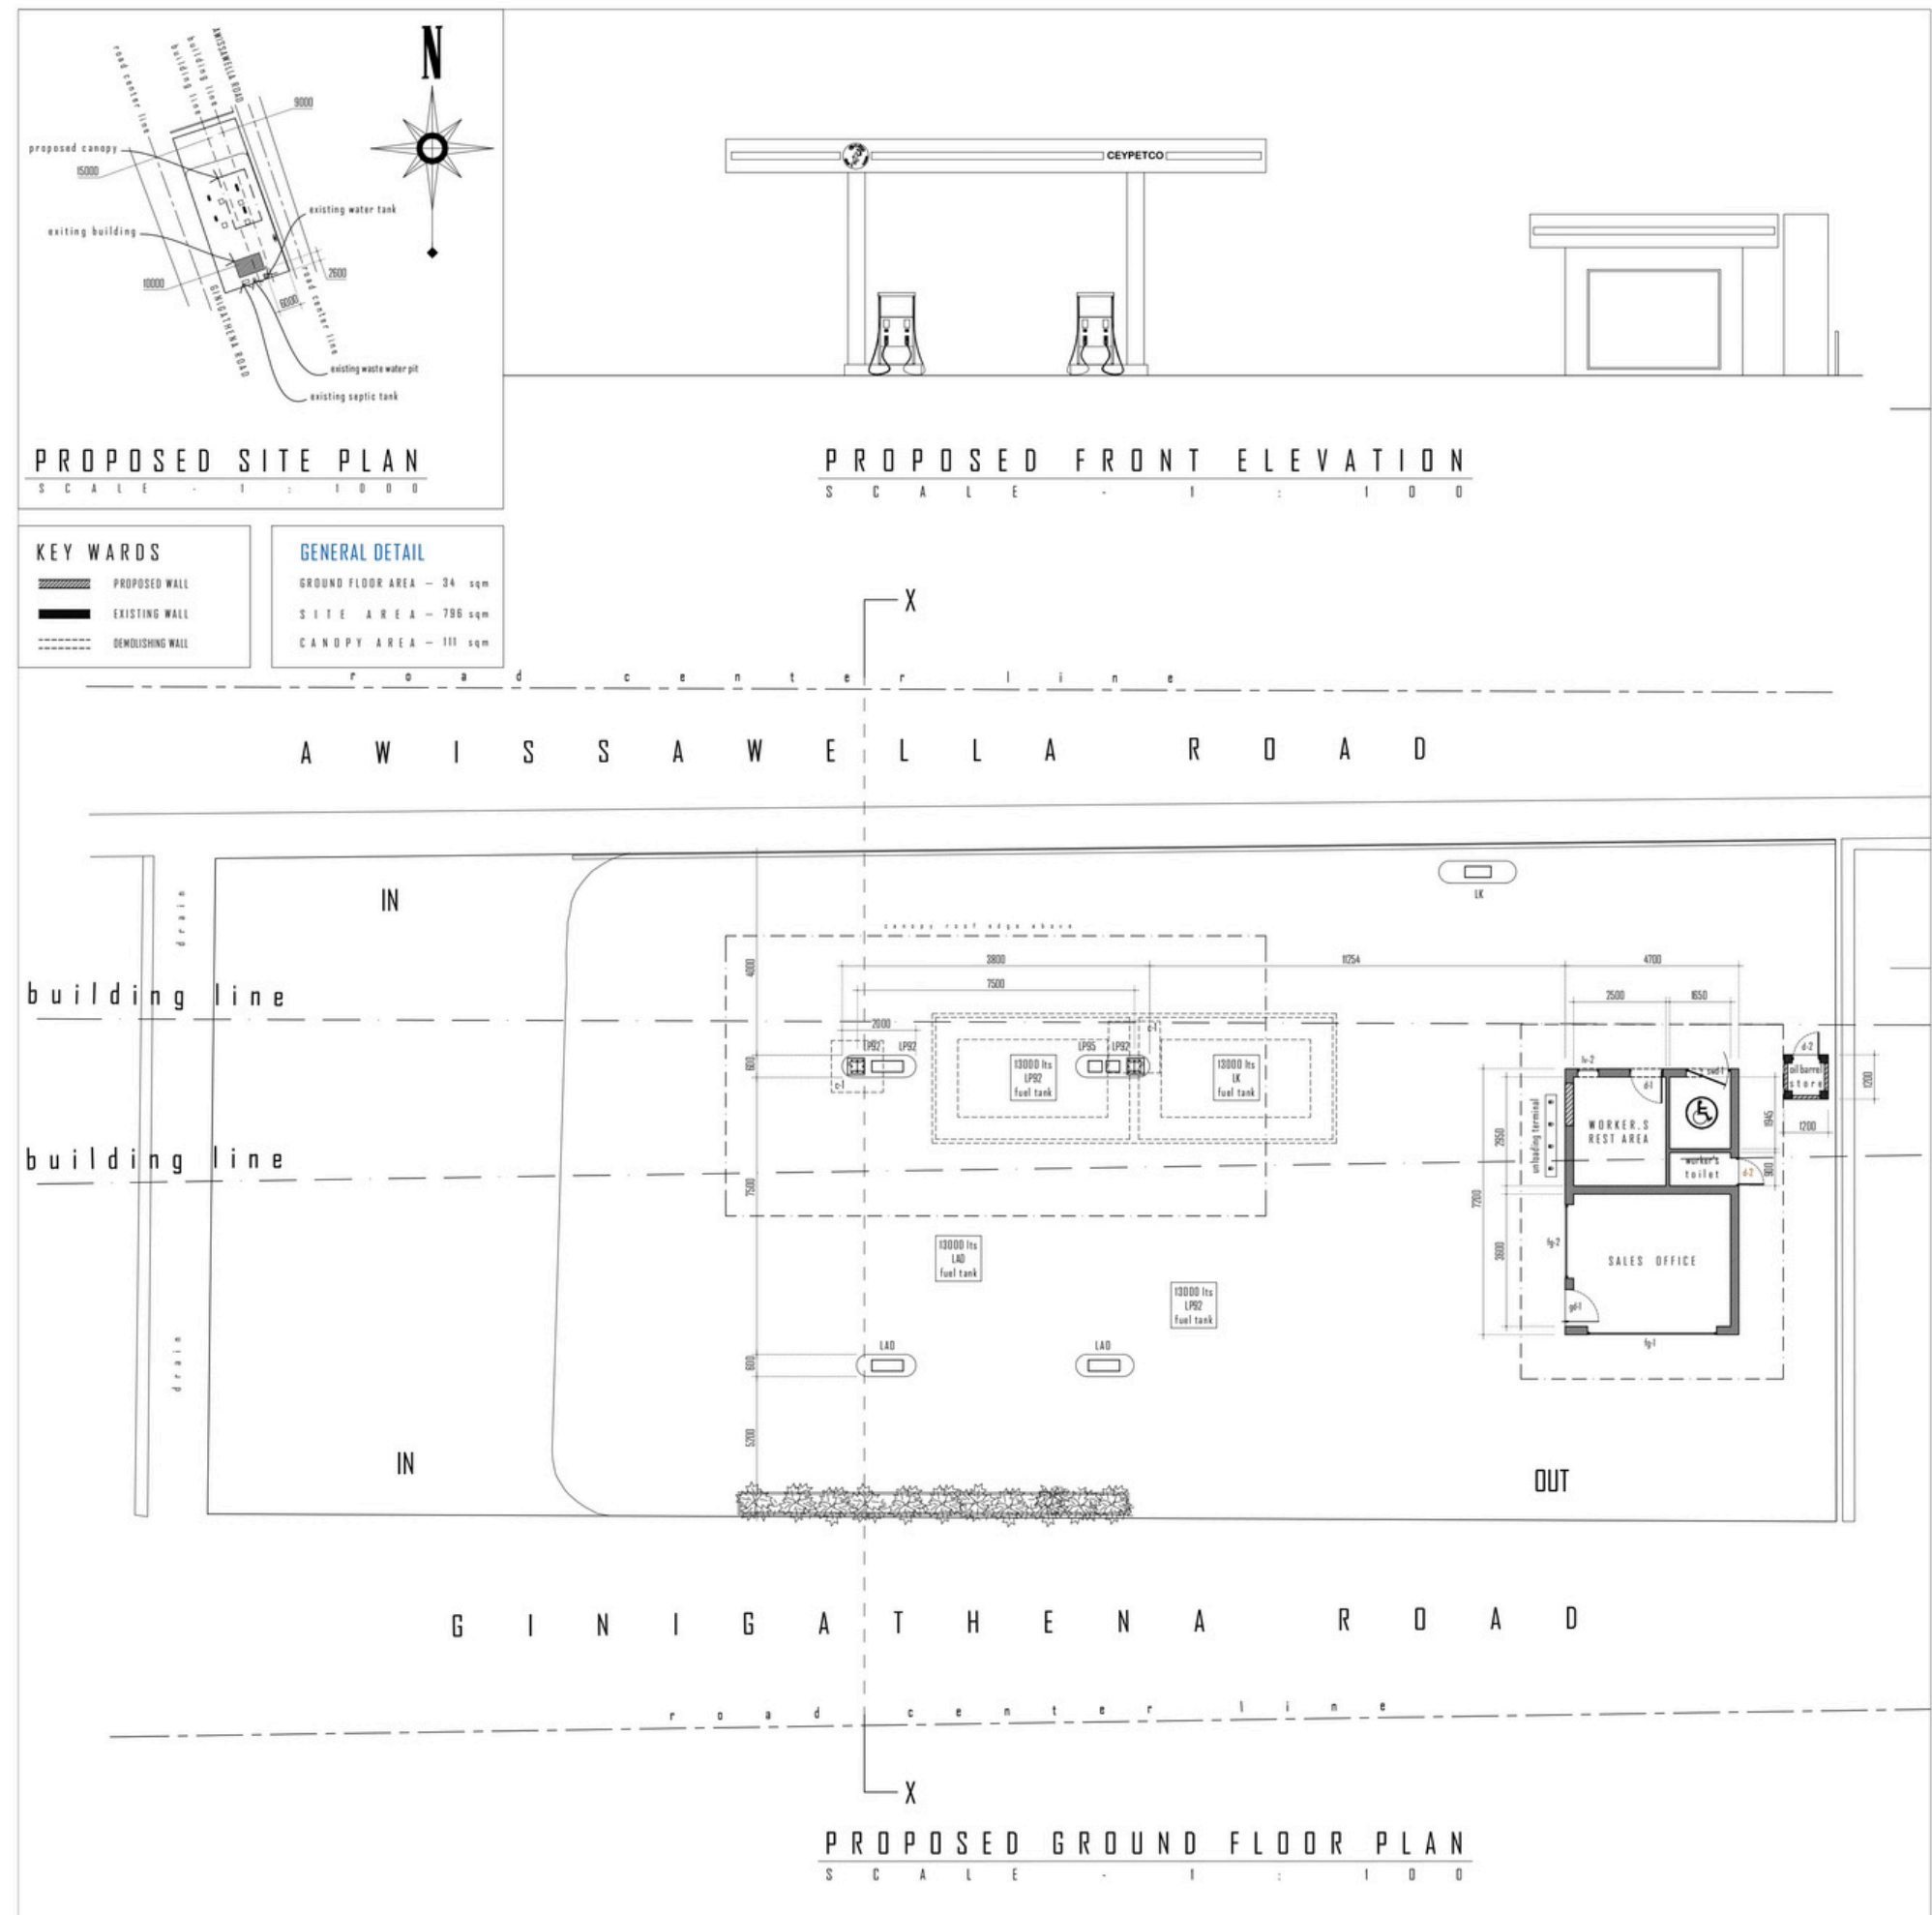

Galle

CURRENT CONDITION



CURRENT CONDITION ➞



Galle



SURVEY PLAN

Galle - Magalle (6)
South

6

GEOINFORMATICS (PVT) LTD.
118, Kirula Road,
Colombo 05,
Sri Lanka.
Phone : 074 - 513311
Fax : 074 - 717938

PLAN NO: CPC/3 ASCN 023

NAME OF THE LAND :- BANDARAWATTA
VILLAGE :- GULUPIYADDA
MINOR DIVISION :- ASSMT, No. 105, MATARA ROAD
GULUPIYADDA IN WITHIN THE MUNICIPAL
COUNCIL LIMITS OF GALLE
D.S.DIVISION :- GALLE
DISTRICT :- GALLE
PROVINCE :- SOUTHERN

Description of Survey
Re-Survey of Lot 'A' depicted in Plan No.97/0160
dated 10/12/1997 made by E.M. Pemasiri
Licensed Surveyor & Leveller

NOTE:
Superimposed boundaries of Lot 'A' depicted in Plan
No.97/0160, dated 10/12/1997 made by E.M. Pemasiri
Licensed Surveyor & Leveller are shown in Red

Bounded as follows
North By Pettigala Ela Addara Bandarawatta & Road from houses
East By Road from houses & High Way (Old) from Galle to Matara
South By High Way (Old) from Galle to Matara & Premises bearing Asst. No. 103, Matara Road
West By Premises bearing Asst. No. 103, Matara Road & Pettigala Ela Addara Bandarawatta

Legend
U - Undefined Boundary
P - Permanent Building
W - Wall
A - Air Outlet
Mdn - Masonry Drain
DP - Diesel Pump
EP - Kerosene Pump
PP - Petrol Pump
WT - Water Tank
MH - Man Hole
RE - Road Edge

Scale 1:500

Extent given in Plan No.97/160
A R P
:- 00 00 25.40
Extent Excluded
:- 00 00 00.99
Present Extent (Lot A)
:- 00 00 27.41


Extent of Lot A A. 0 R. 0 P. 27.41 (692 Sq M)
Surveyed On: 28.07.2003

SUDARMAN SIRIPALA
Dip Sur, Dip. Mag, M. S. I.
Licensed Surveyor & Leveller

Surveyed by: S. Liyanage
Licensed Surveyor
Drawn by: K.G.Nilanka
Cad Draughtsman
On behalf of Geoinformatics (Pvt) Ltd.
Date 09/08/2003
Sudarm Siripala
Licensed Surveyor & Leveller

Galle - Magalle (1015)

PROPOSED PLAN

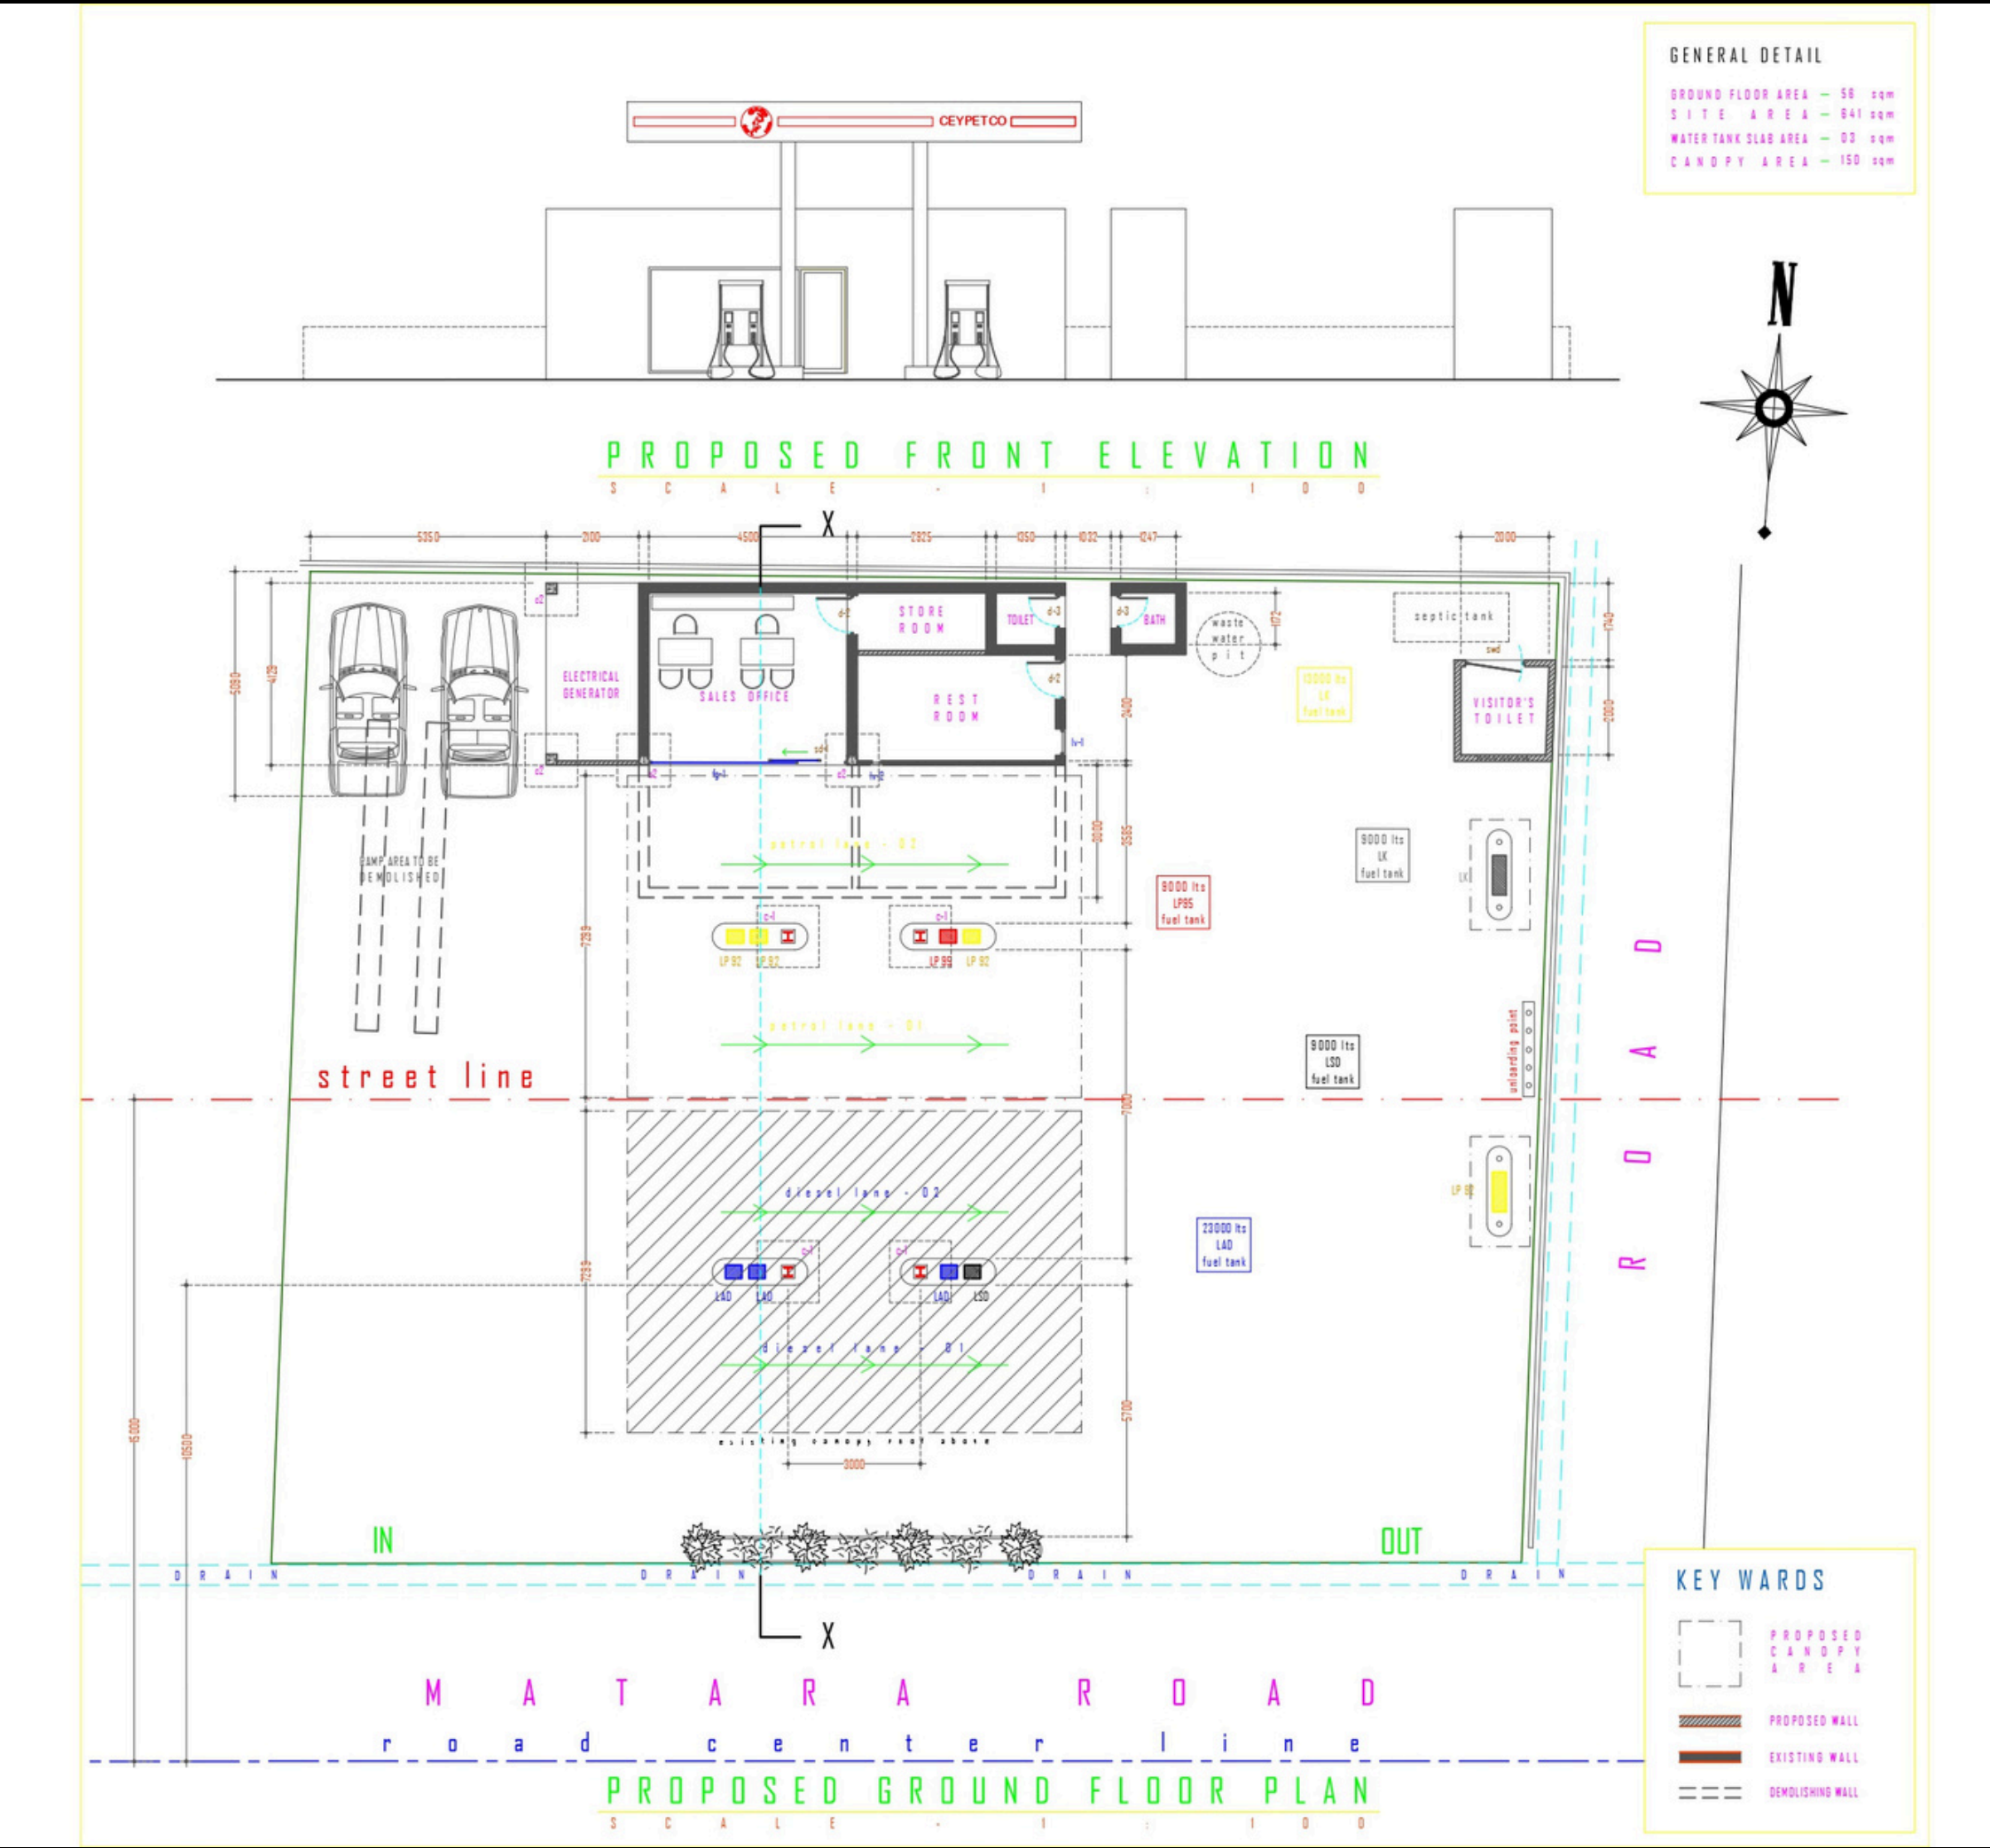

THANK YOU

Ceylon Petroleum Corporation

