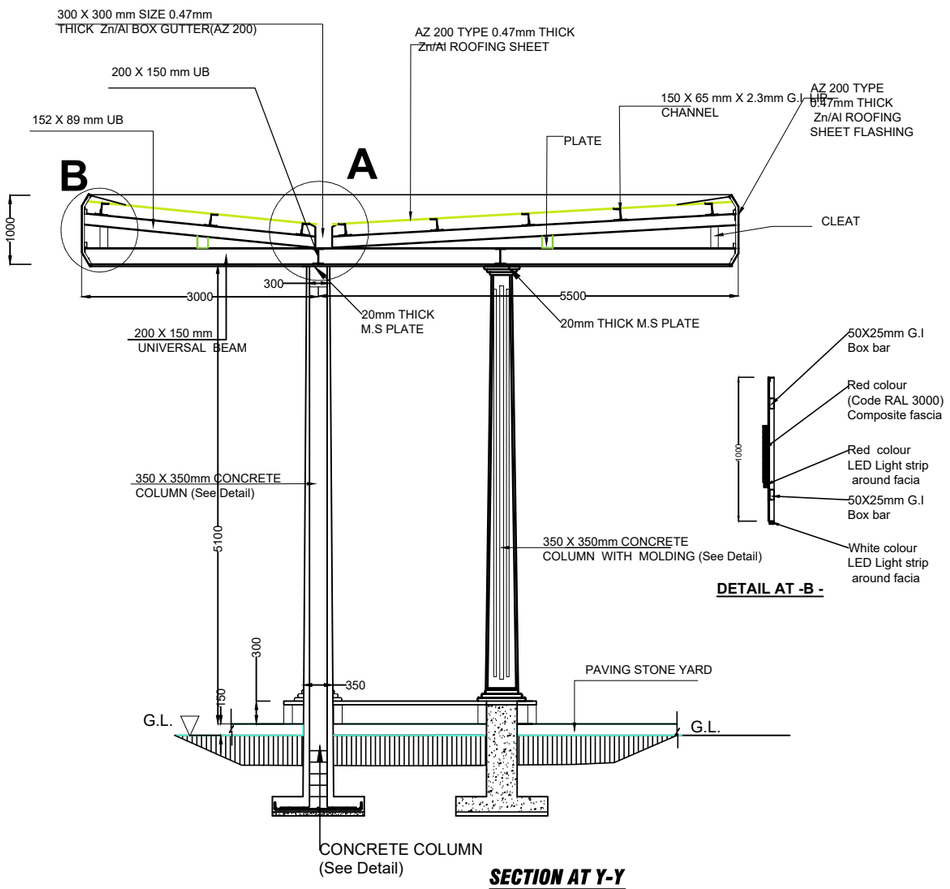

SECTION AT Y-Y

SCALE:1:50

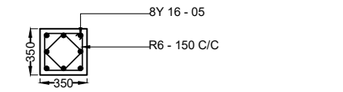

SECTION K-K

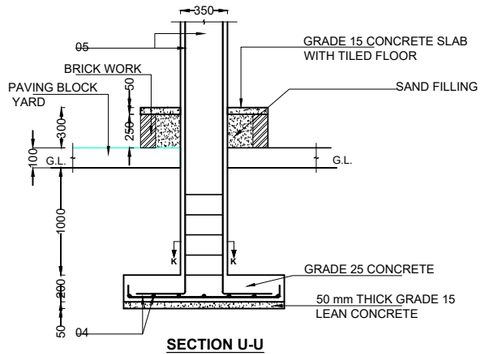

SECTION U-U

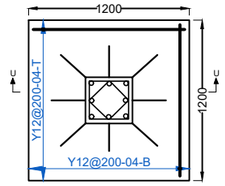

PLAN

DETAILS AT COLUMN C1

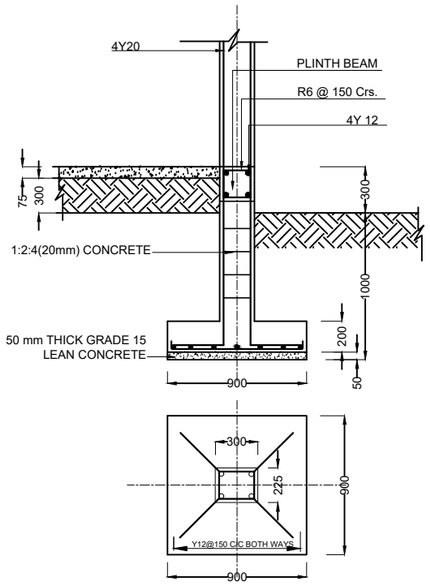

DETAILS AT COLUMN C2

SCALE - 1:25

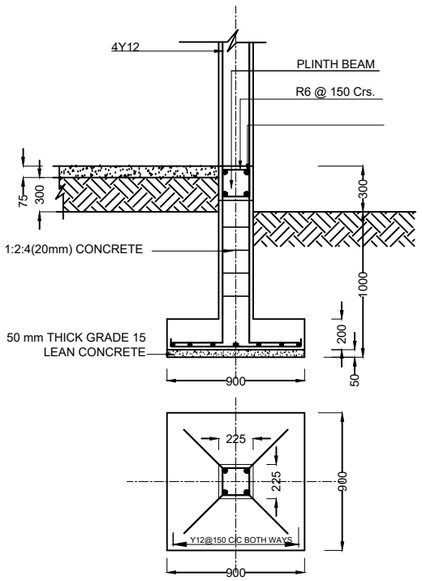

DETAILS AT COLUMN C3

SCALE - 1:25

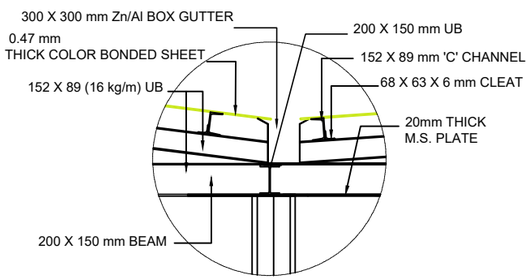

DETAIL AT "A"

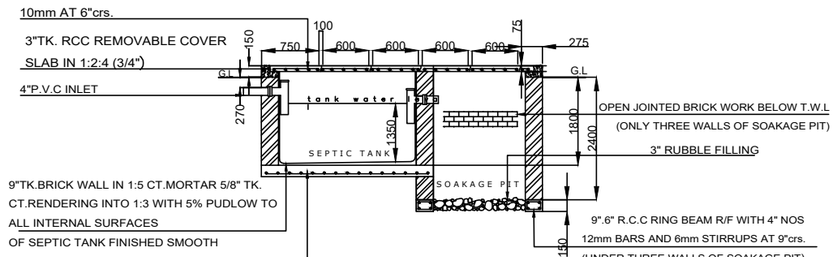

SECTION AT Q-Q

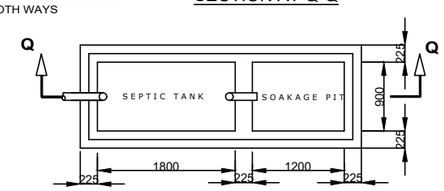

PLAN

DETAIL OF SEPTIC TANK

SCALE : 1:50

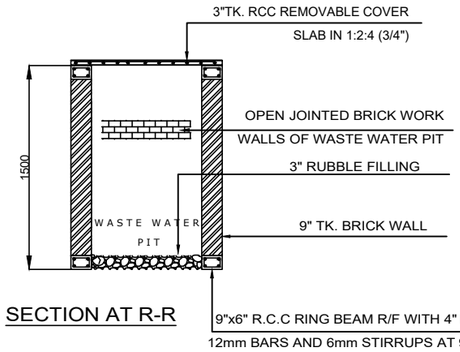

SECTION AT R-R

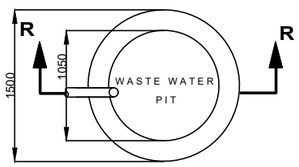

PLAN

DETAIL OF WASTE WATER PIT

SCALE : 1:50

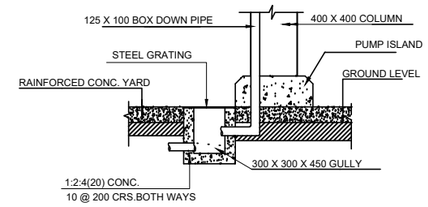

DETAIL AT EDGE OF PUMP BASE

PROJECT :

MODIFICATION OF L.F.S.ELLEPOLA -KANDY

TITLE:

FOUNDATION & RETAINING WALL

CEYLON PETROLEUM CORPORATION
ENGINEERING DEPARTMENT
NO. 609,
DR. DANISTER DE SILVA MAWATHA,
DEMATAGODA,
COLOMBO -09.
TP. NO. 5661717, 5661818
FAX 5455408

Designed	R.S		
Drawn	C.P	PRABATH	
Checked	R.S		
Approved	G.P.K.Wijekoon Manager (E&P)		
Scale	AS.SHOWN	Date:	16.03.2026
Rev.No	Drawing No:	CEYPET/ENG/ 0646	Sheet: 03 of 03