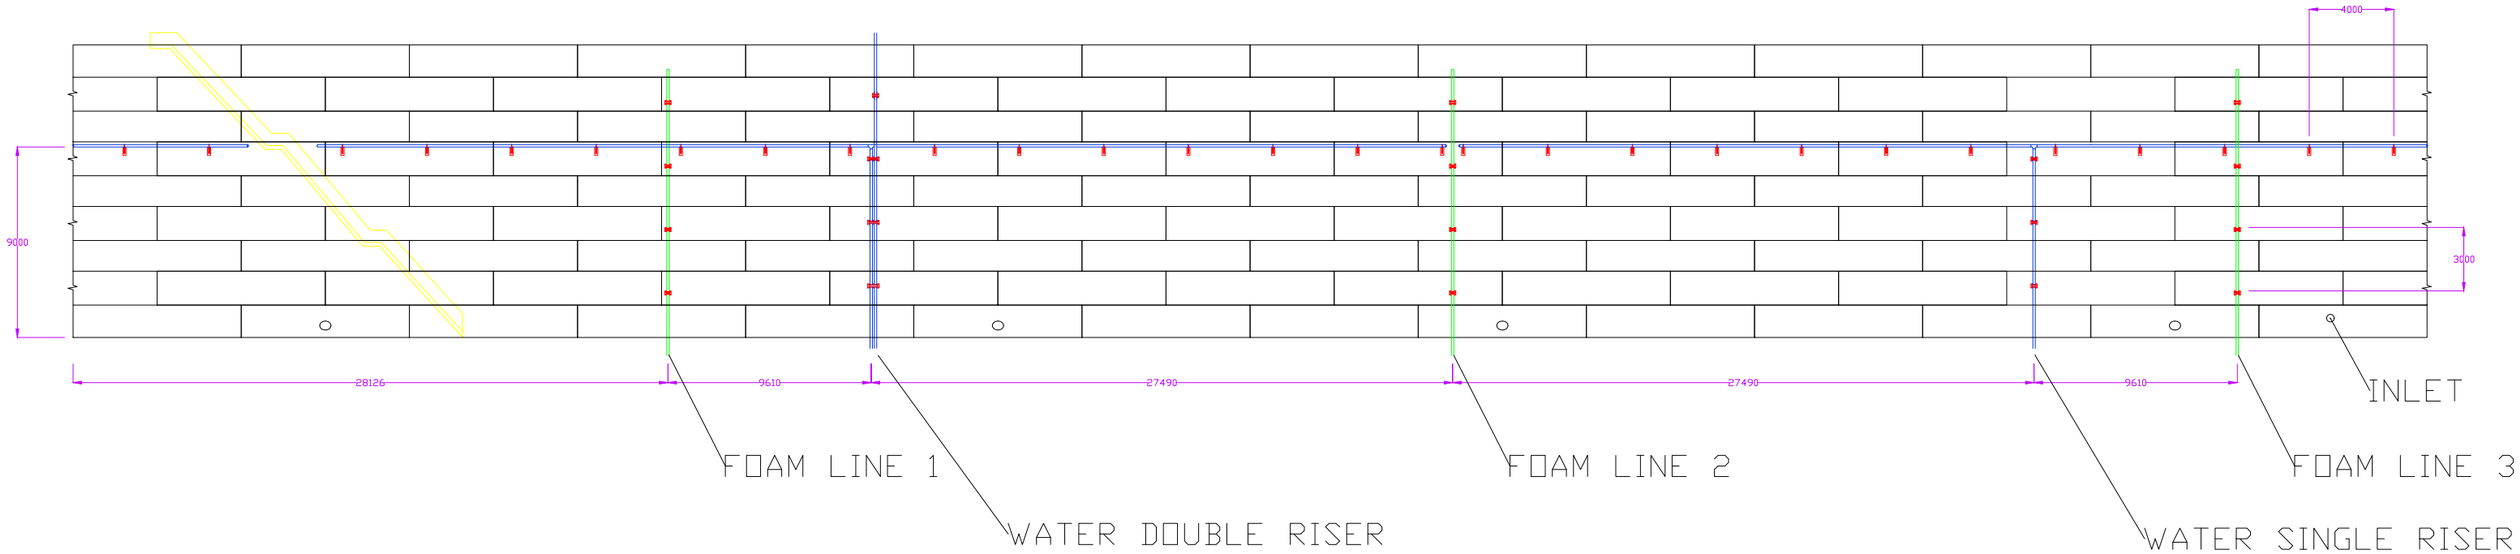

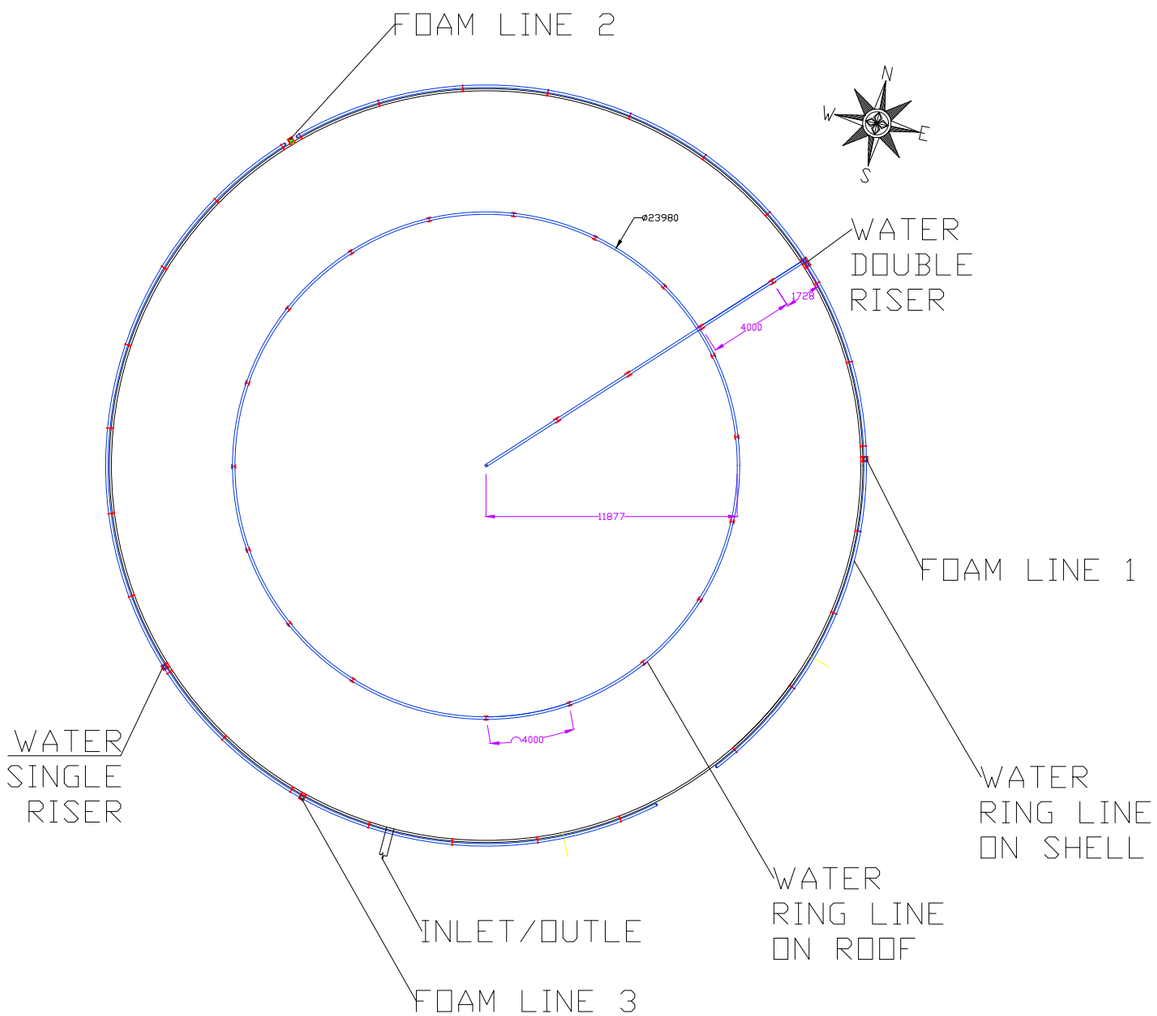

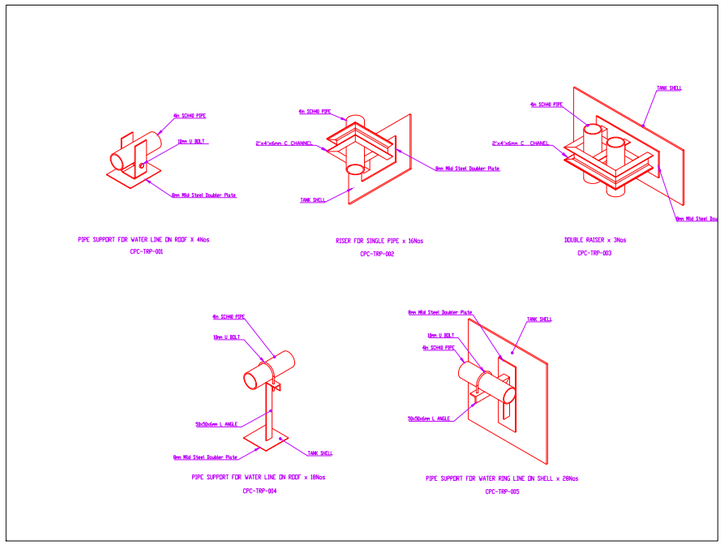

SCALE:1:4

NOTE: THE CONTRACTOR HOLDS SOLE RESPONSIBILITY FOR VERIFYING AND CONFIRMING ALL FINAL DIMENSIONS AND LOCATIONS WITH CPC AND SUBMIT THE REVISED DRAWINGS TO CPC PRIOR TO FABRICATION AND INSTALLATION.

DEBURR AND BREAK SHARP EDGES

DO NOT SCALE DRAWING

REVISION

	NAME	SIGNATURE	DATE
DRAWN	D I H D		
CHK'D			
APPV'D			
MFG			
Q.A			

MATERIAL:

WEIGHT:

TITLE:

GA FOR PIPE BRACKETS

DWG NO. CPC-TRP-015

A3

SCALE:1:300

SHEET 1 OF 1